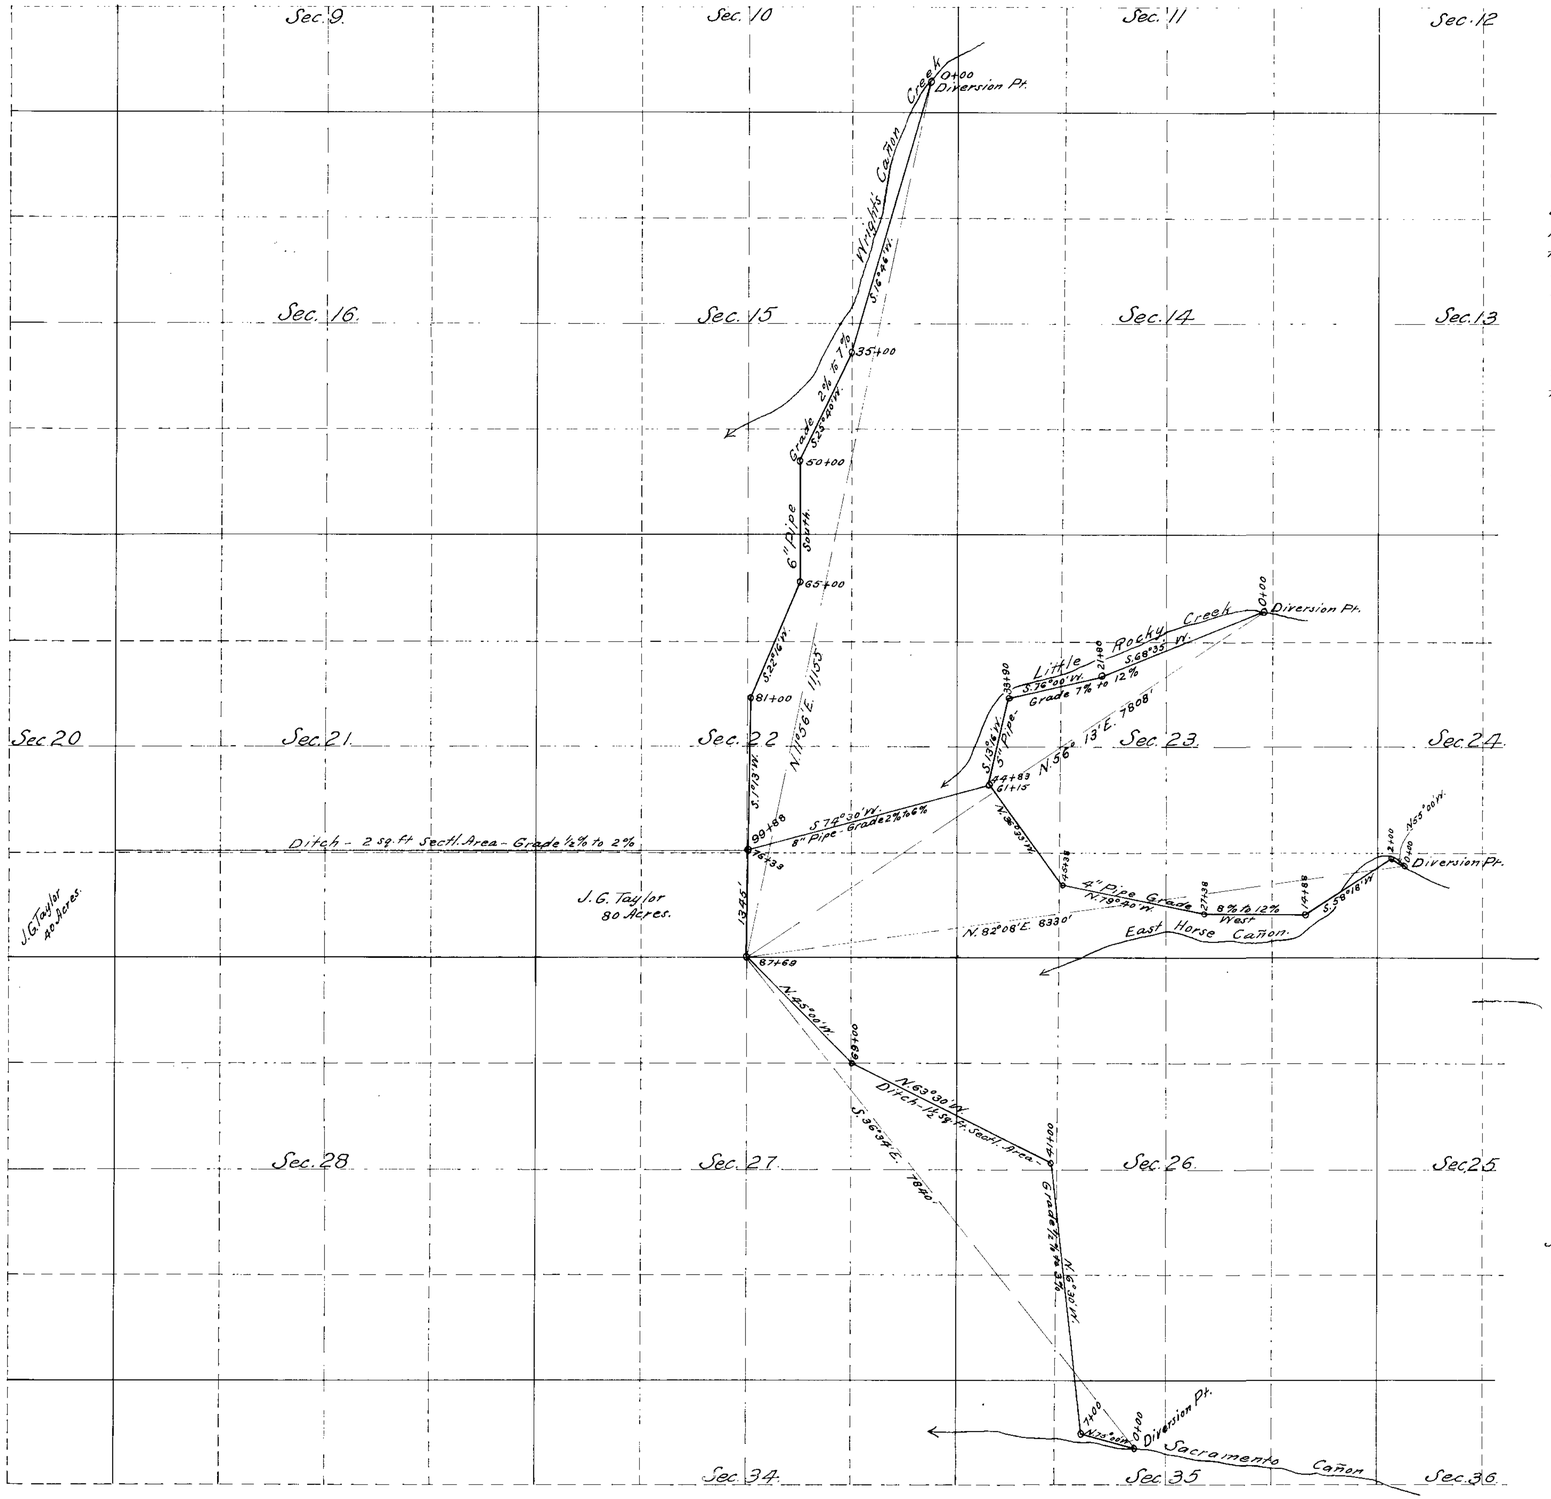


State of Nevada }
County of Ormsby } ss.

L. H. Taylor, being first duly sworn, deposes and says that this map is a true and accurate plat of the irrigation works, as taken from the field notes of a survey made by him completed on the 29th day of March, 1914; that such survey was made at the instance of John G. Taylor; that the map represents the works described in Applications Nos. 2623, 2624, 2625 and 2626 together with the streams and ditches in the imediate vicinity.

L. H. Taylor, Engineer.

Subscribed and sworn to before me this, the 11th day of April, 1914.

C. H. Peters

Map of Irrigation Works Under Applications Nos. 2623, 2624, 2625 and 2626, in Tp. 29 N. R. 33 E. M.D.M., in Humboldt County, Nevada.

Scale - 1 in = 1000 ft.

2623-2624-2625-2626