APPLICATION No 2629						
Section	Subdivision	Township	Range	Cultivated acreage	Description of Culture	Date of First Culture
25	Fractional E½ SW¼	16 S.	68 E.			
25	Fractional SW¼ SE¼	16 S	68 E.			
36	Fractional NE¼	16 S	68 E.	38 acres	Grain	1913
36	Fractional N½ SE¼	16 S	68 E.	29.1 "	"	1913
31	N.W¼ of SW¼	16 S	69 E.	3. "	"	1913
31	S.W¼ of NW¼	16 S	69 E.			

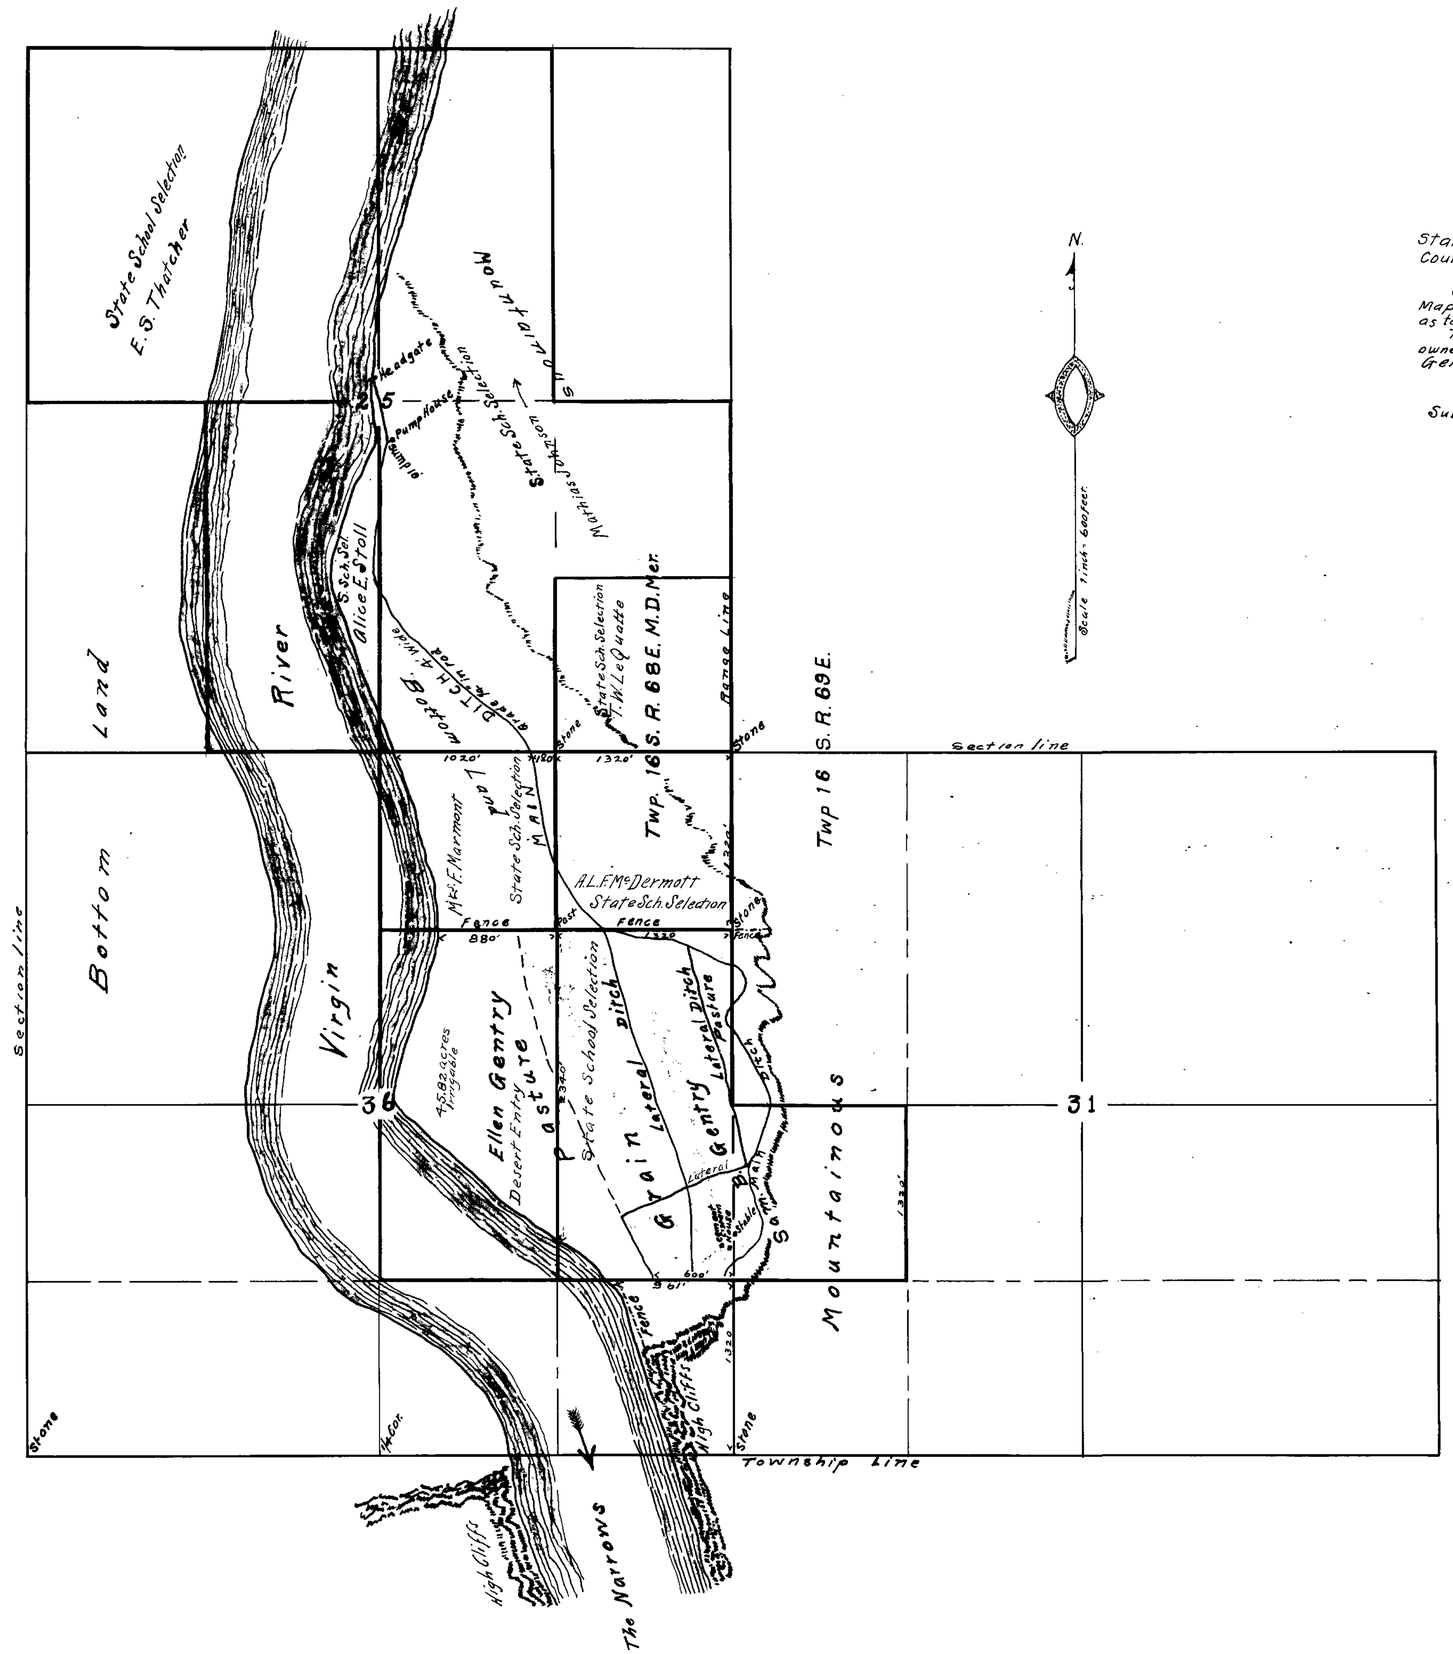

State of Nevada }
County of Clark } s.s.

J. T. McWilliams being first duly sworn, deposes and says that the above Map is a true and accurate plat of the lands irrigated by Ellen Gentry et al as taken from the field notes of a survey made by me Completed February 11th 1914.

That the map and Survey were made at the instance of Ellen Gentry et al. owners of said lands and that it truly represents the irrigated lands of said Ellen Gentry et al.

J. T. McWilliams, Surveyor.

Subscribed and sworn to before me this 18th day of February 1914

Frank A. Doherty

Notary Public in and for Clark County, Nevada.

MACHINERY
12. H. P. Western Gas Engine
No Dow Pump
10" Suction
8" Discharge
Lift 10 feet.

GENTRY WATER APP. No 2629.	
Owner	Source of Water.
Ellen Gentry	Virgin River

2629