Section	Subdivision	Township	Range	Cultivated Acreage	Description of Culture	Date of First Culture
34	SE¼ of NE¼	33 N	55 E	14.43	Hay Land	
"	SE¼	"	"	82.63	" "	
"	E½ of SW¼	"	"	7.94	" "	
35	NW¼	"	"	29.00	Garden	

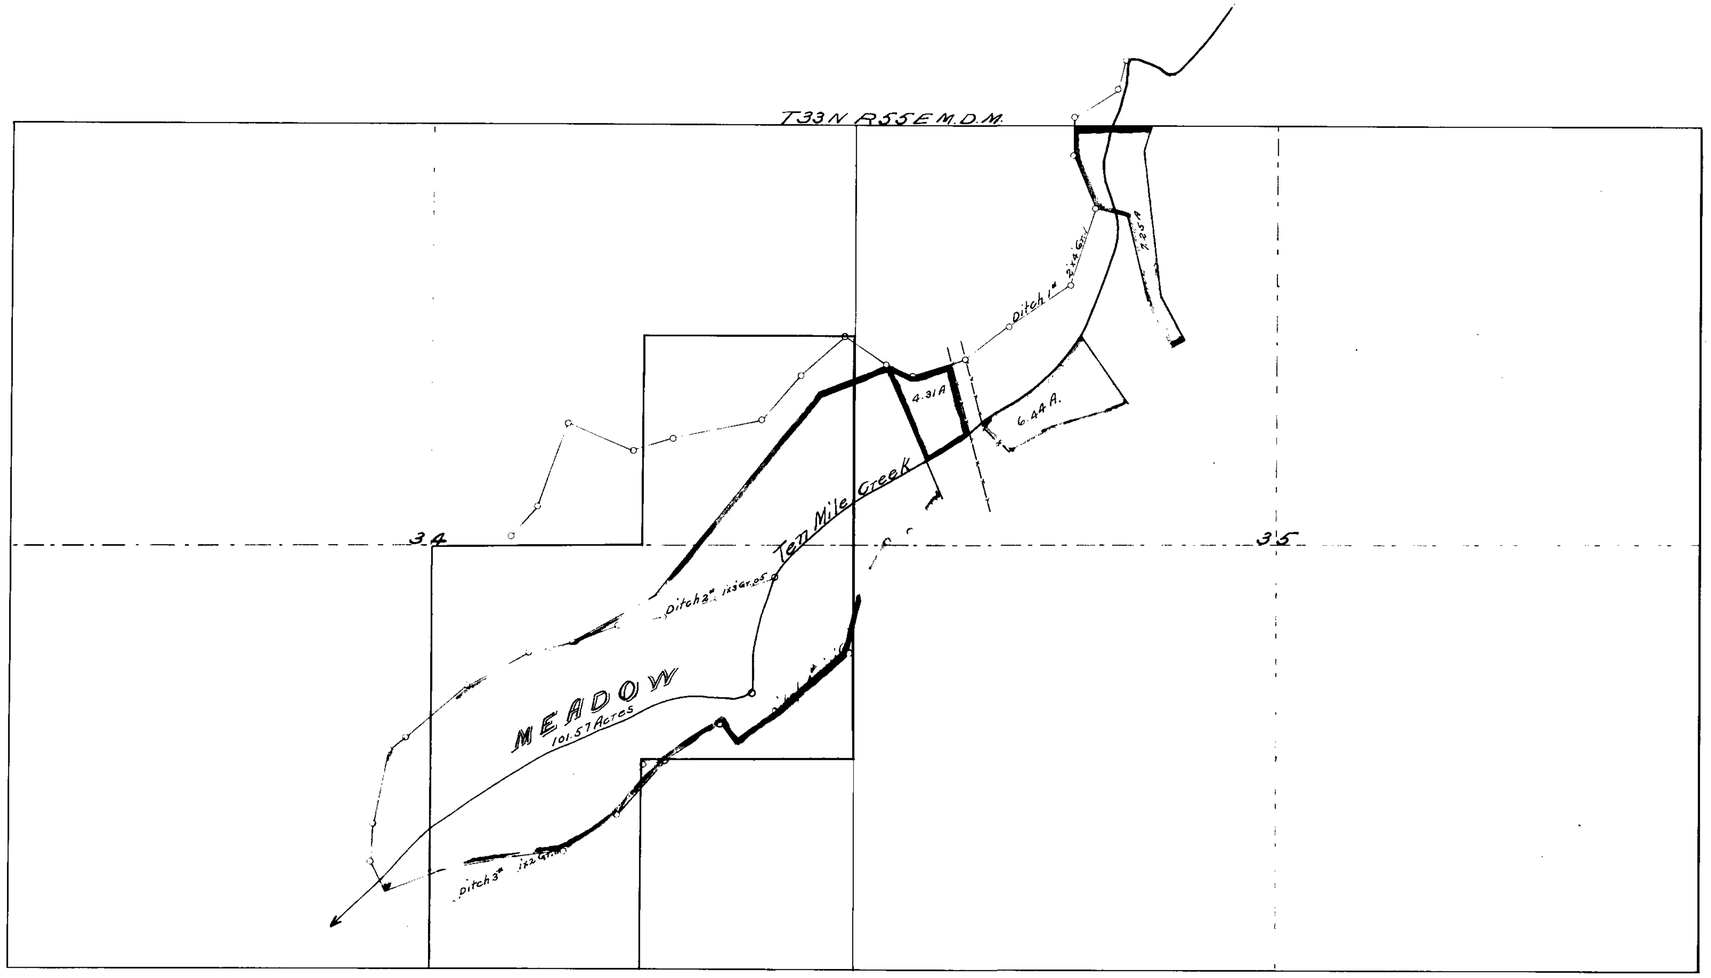

CULTURAL MAP OF GEORGE CLAYTON

TEN MILE CREEK

SCALE 1 IN. = 500 FT

SURVEYED BY E.A. FRISSELL

State of Nevada }
County of Elko } SS

I, E.A. Frissell, being first duly sworn deposes and says that the above map is a true and accurate plat of the lands irrigated by George Clayton, as taken from the field notes of a survey made by me.

Completed on the first day of February 1913.

That the map and survey were made at the instance of George Clayton claimant of said land, and that it truly represents the irrigated lands of said George Clayton.

E.A. Frissell
County Surveyor.

Subscribed and sworn to before me

This 10th day of February 1913.

Notary Public in and for Elko County Nevada.

2630