Section	Subdivision	Township	Range	Cultivated acreage	Description of culture	Date of first culture
13	NW¼ of NE¼	28	N 51 E	.93 a	Garden	
13	NE¼ of NE¼	27	N 51 E	4.93 a	"	
13	SE¼ of NE¼	27	N 51 E			
18	Lots 1 & 2	27	N 52 E			
18	E½ of NW¼	27	N 52 E			

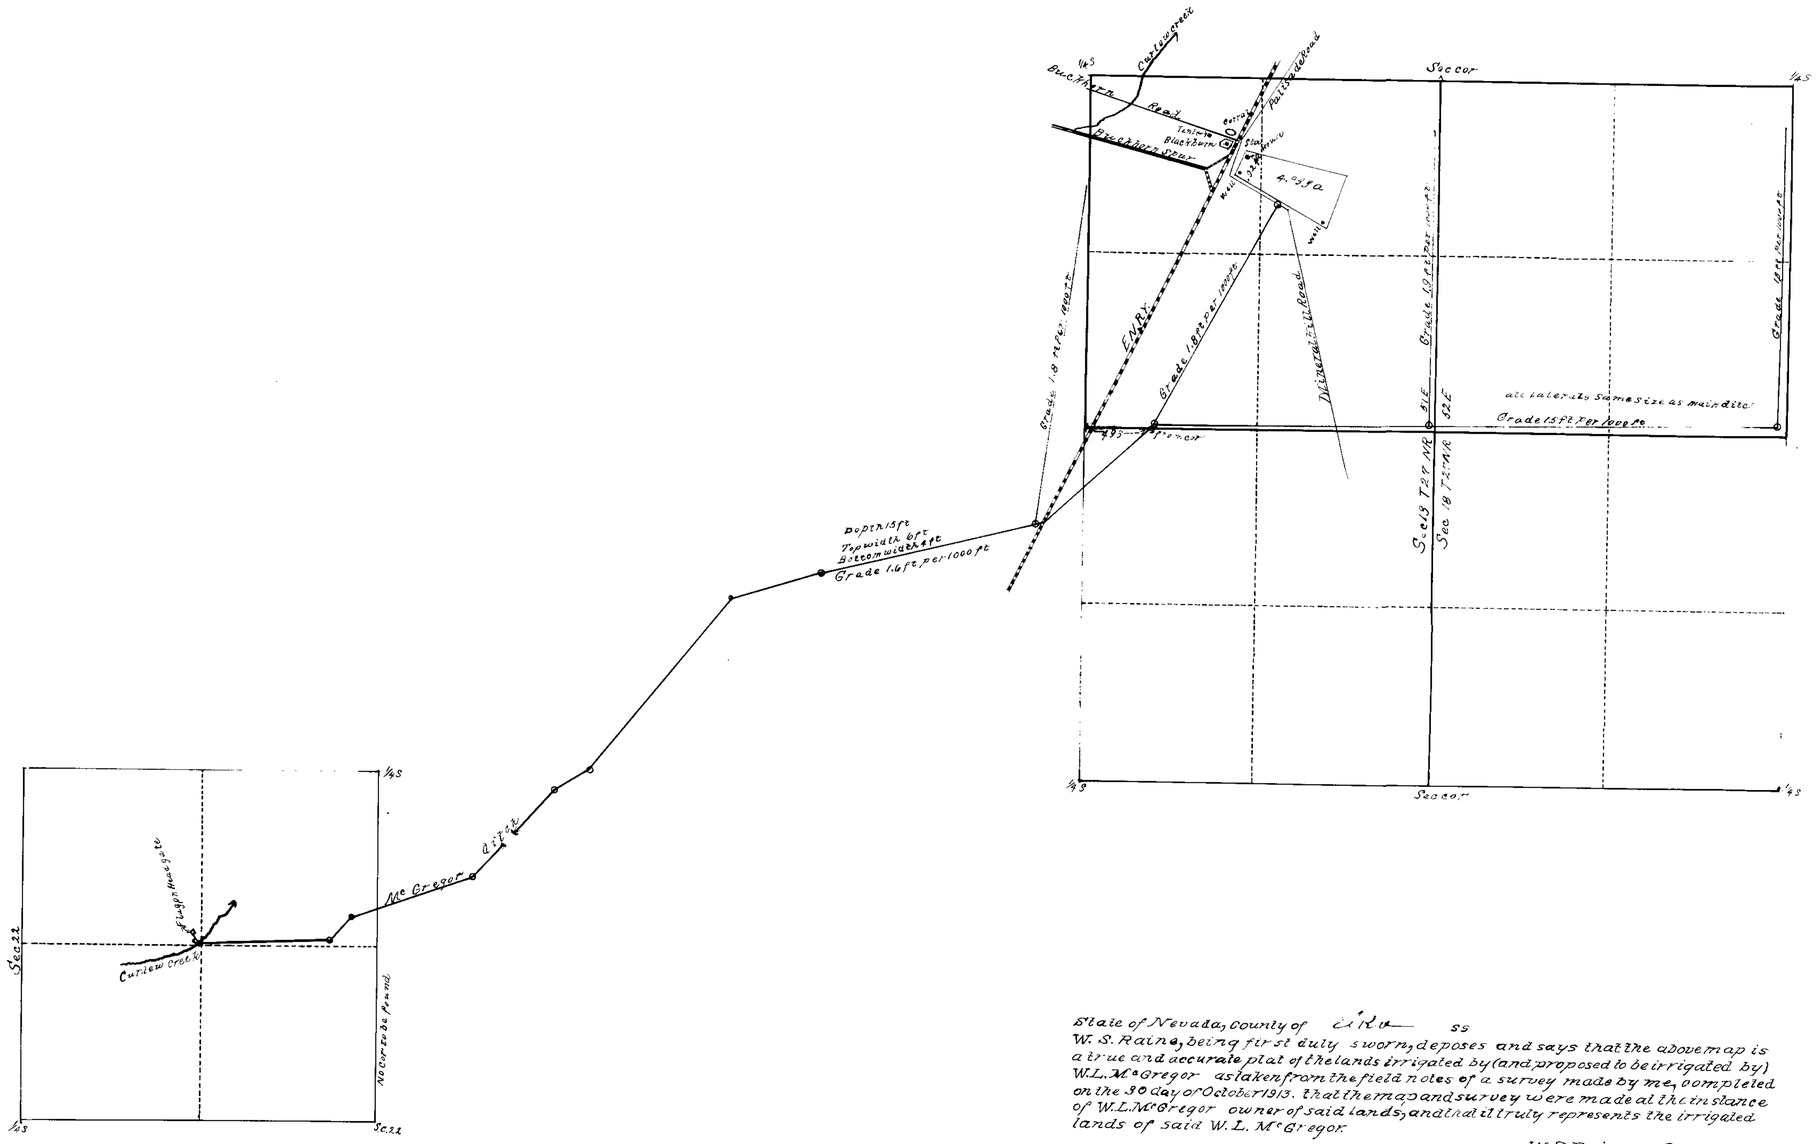

State of Nevada, County of Elko — ss

W. S. Raine, being first duly sworn, deposes and says that the above map is a true and accurate plat of the lands irrigated by (and proposed to be irrigated by) W. L. McGregor as taken from the field notes of a survey made by me, completed on the 30 day of October 1913. That the map and survey were made at the instance of W. L. McGregor owner of said lands, and that it truly represents the irrigated lands of said W. L. McGregor.

W. S. Raine, Surveyor.

Subscribed and sworn to before me this 9 day of January 1914

Jas. K. Pratt Notary Public, in and for Elko County, Nevada.

My Commission Expires July. 10th 1916.

W. L. McGREGOR.

WATER APPROPRIATION No 2639.

FROM CURLEW CREEK

SEC 22 TOWNSHIP 27 N R 51 E FOR 3.14 SEC FT. FOR IRRIGATION AND DOMESTIC PURPOSES.

Scale 600 ft to one inch

No. 2639