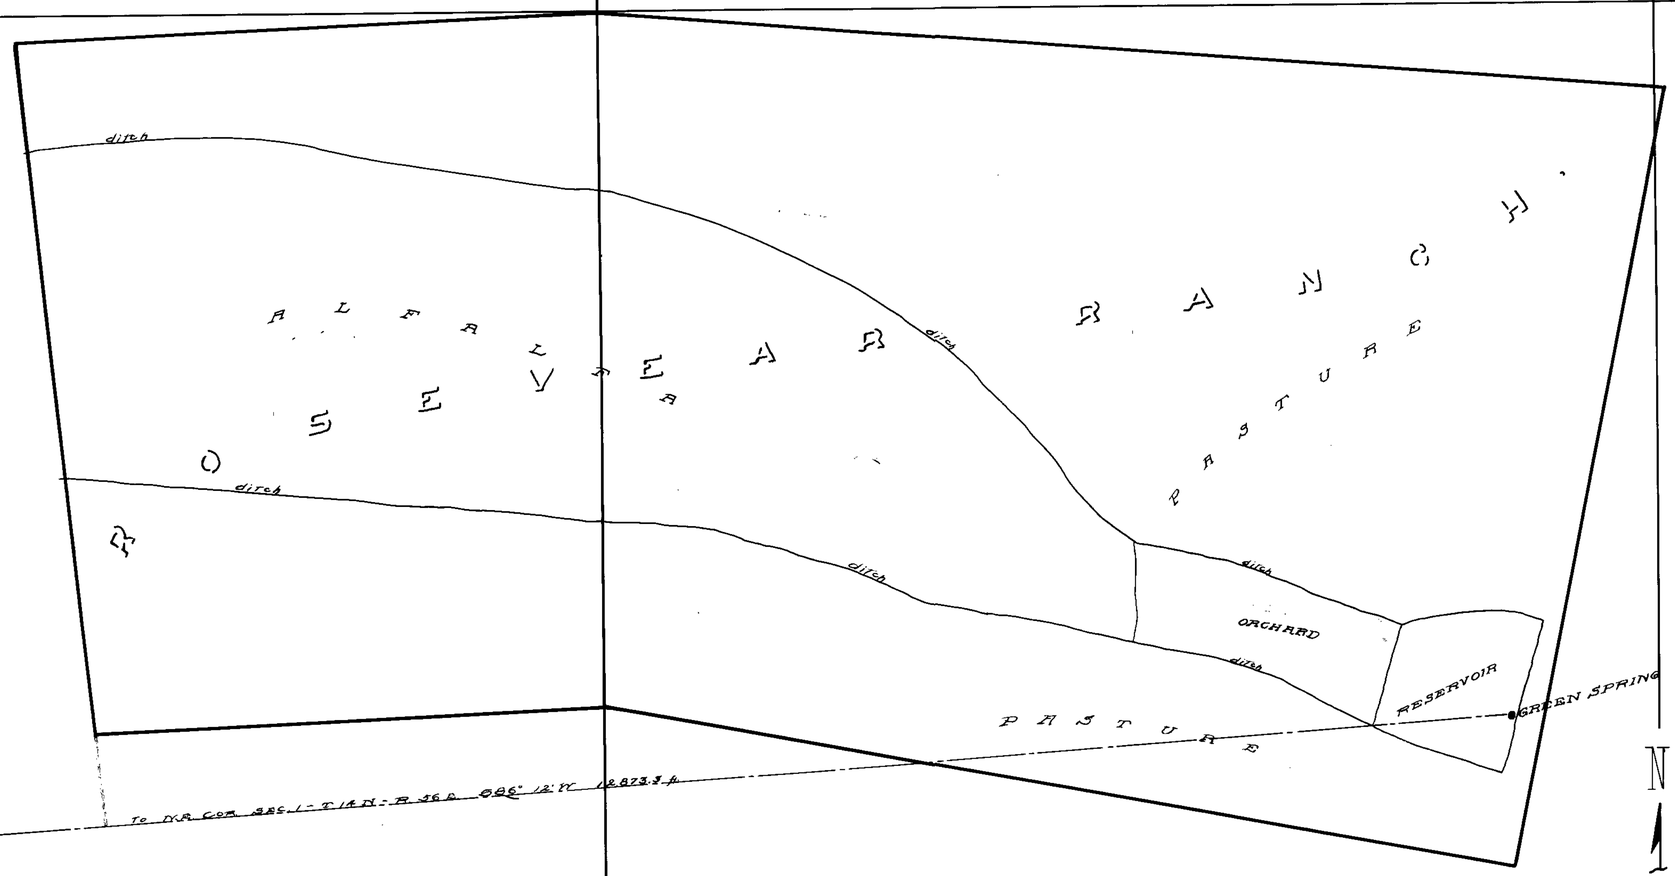

N

State of Nevada
County of White Pine

John H. Mattson, being first duly sworn, deposes and says that the above map is a true and accurate plat of the lands irrigated by Green Springs, as taken from the field notes of a survey made by me, completed on the 20th day of March, 1913.

That the map and survey were made at the instance of Bessie Brewer, owner of said lands, and that it truly represents the irrigated lands of Green Springs.

John H. Mattson

Subscribed and sworn to before me, this 24th day of June, 1913

J. M. Lockhart

Notary Public in and for White Pine County, Nevada.

Sec. 32 33 T-15 N - R 57 E
" 5 4 T-14 N - "

PLAT

OF

WATER APPLICATION

No

2669

GREEN SPRING

BESSIE ROSEVEAR

Claimant

Scale 1 in. = 200 ft

John H. Mattson C.E.

Place in files under

01270 (2669)