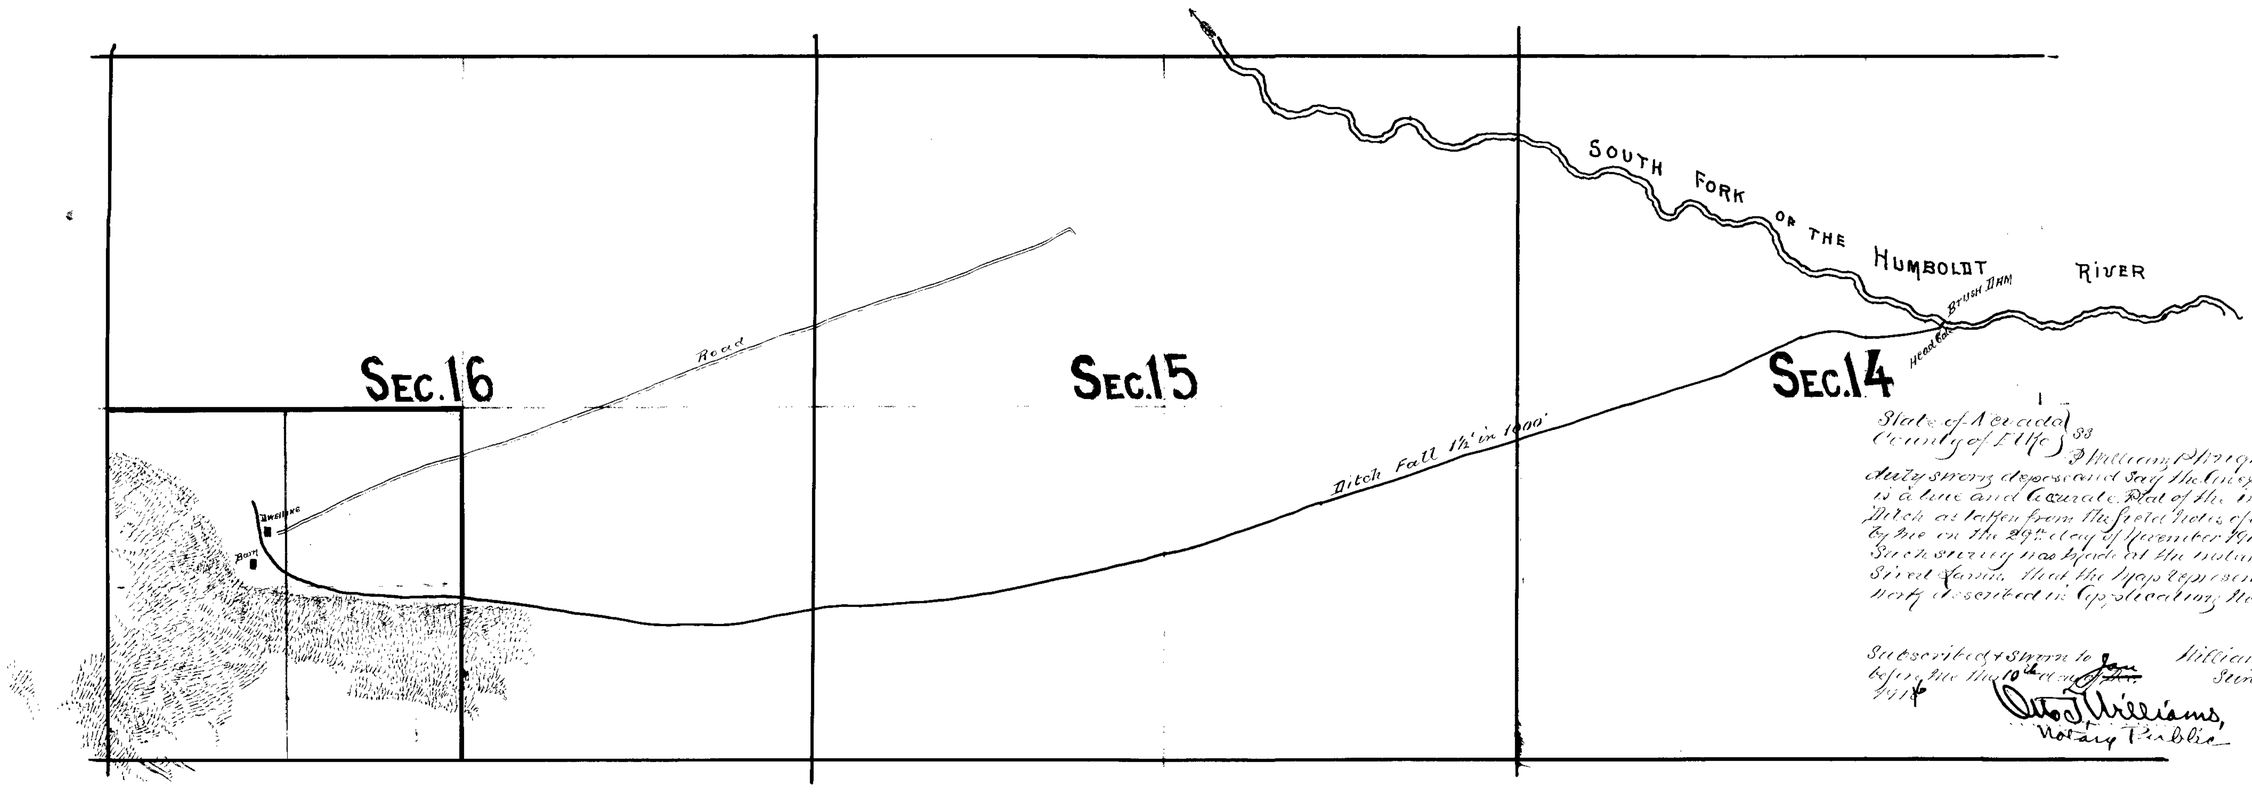

State of Nevada } ss
County of Elko }

I William P. Wright first duty sworn deposed and say the annexed Map is a true and accurate Plat of the irrigation Ditch as taken from the field notes of a Survey by me on the 29th day of November 1915 that such survey was made at the instance of Sivert Larson that the Map represents the work described in Application No.

Subscribed & sworn to before me this 10th day of Jan 1916

William P. Wright
Surveyor

Otto T. Williams,
Notary Public

MAP
SHOWING THE
LAND BELONGING
TO
SIVERT LARSON

IN S.W QUARTER SECTION 16 TOWN. 33 N.R. 54 EAST M.D.M. ELKO CO. NEV. WATER. TAKEN FROM. THE SOUTH FORK OF THE HUMBOLDT RIVER. IN SW¼ OF NE¼ SEC. 14 SAME TOWN. AND RANGE UNDER. PERMIT NO

2671