Scale
1000 Ft. = 1 In.

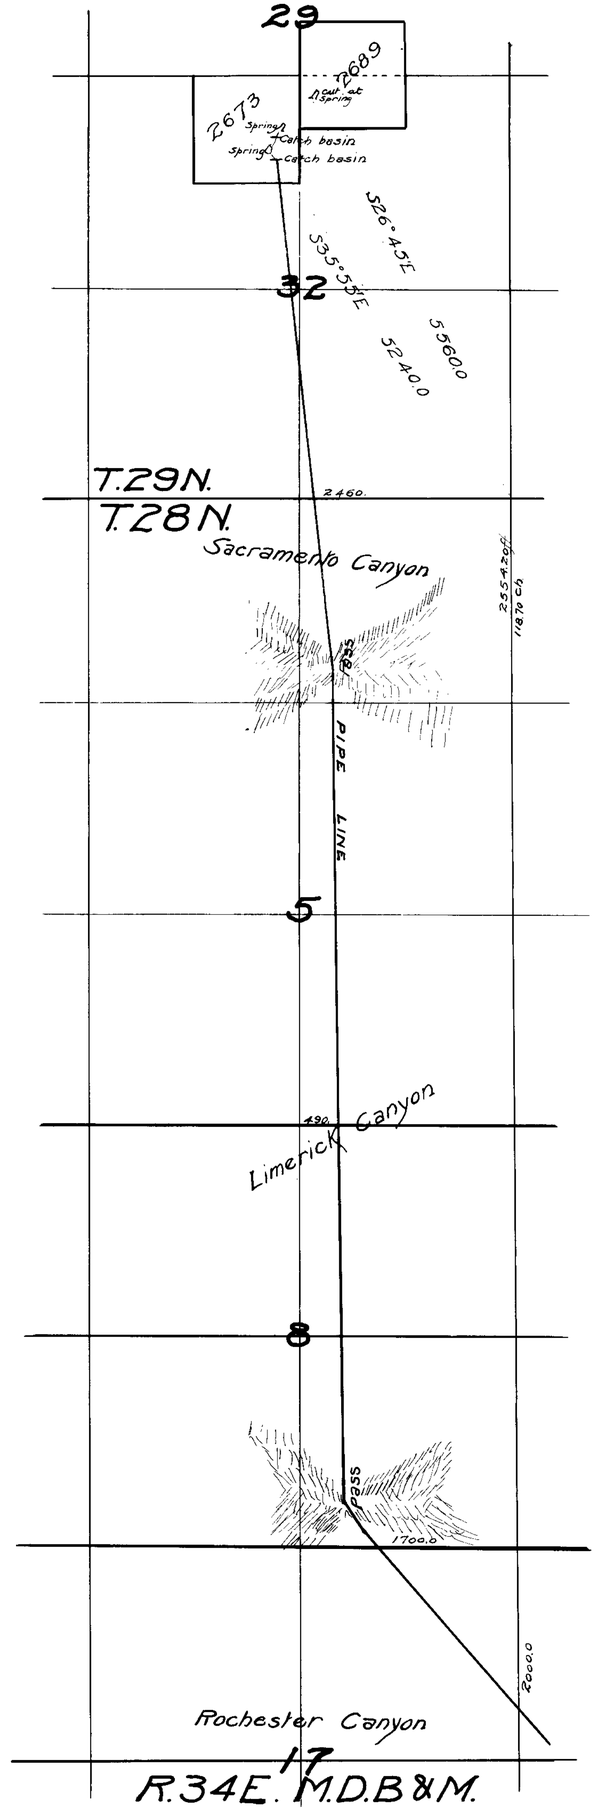

State of Nevada
County of Humboldt s.s.

J. G. Huntington, being first duly sworn, deposes and says, that the above map is a true and accurate plat of the water works at Rochester, as taken from the field notes of a survey made by by me completed on the 11th day of October 1914; that such survey was made at the instance of J. M. Savage and F. B. Hargett, that the map represents the works described in Applications Nos. 2673 and 2689, together with the location of streams and ditches in the immediate vicinity.

J. G. Huntington
Surveyor

Subscribed and sworn to before me this 7th day of November 1914

E. Everett
Notary Public in and for
Humboldt County, Nevada

My commission expires
Dec. 15th 1917

Average Grade 17%
6" and 4" Pipe

ROCHESTER WATER WORKS
2673 - 2689
F. B. HARGETT AND J. M. SAVAGE
ROCHESTER, NEVADA

2673-2689