Section	Sub-Division	Township	Range.	Cultivated Acreage	Description of Culture	Date of First Culture

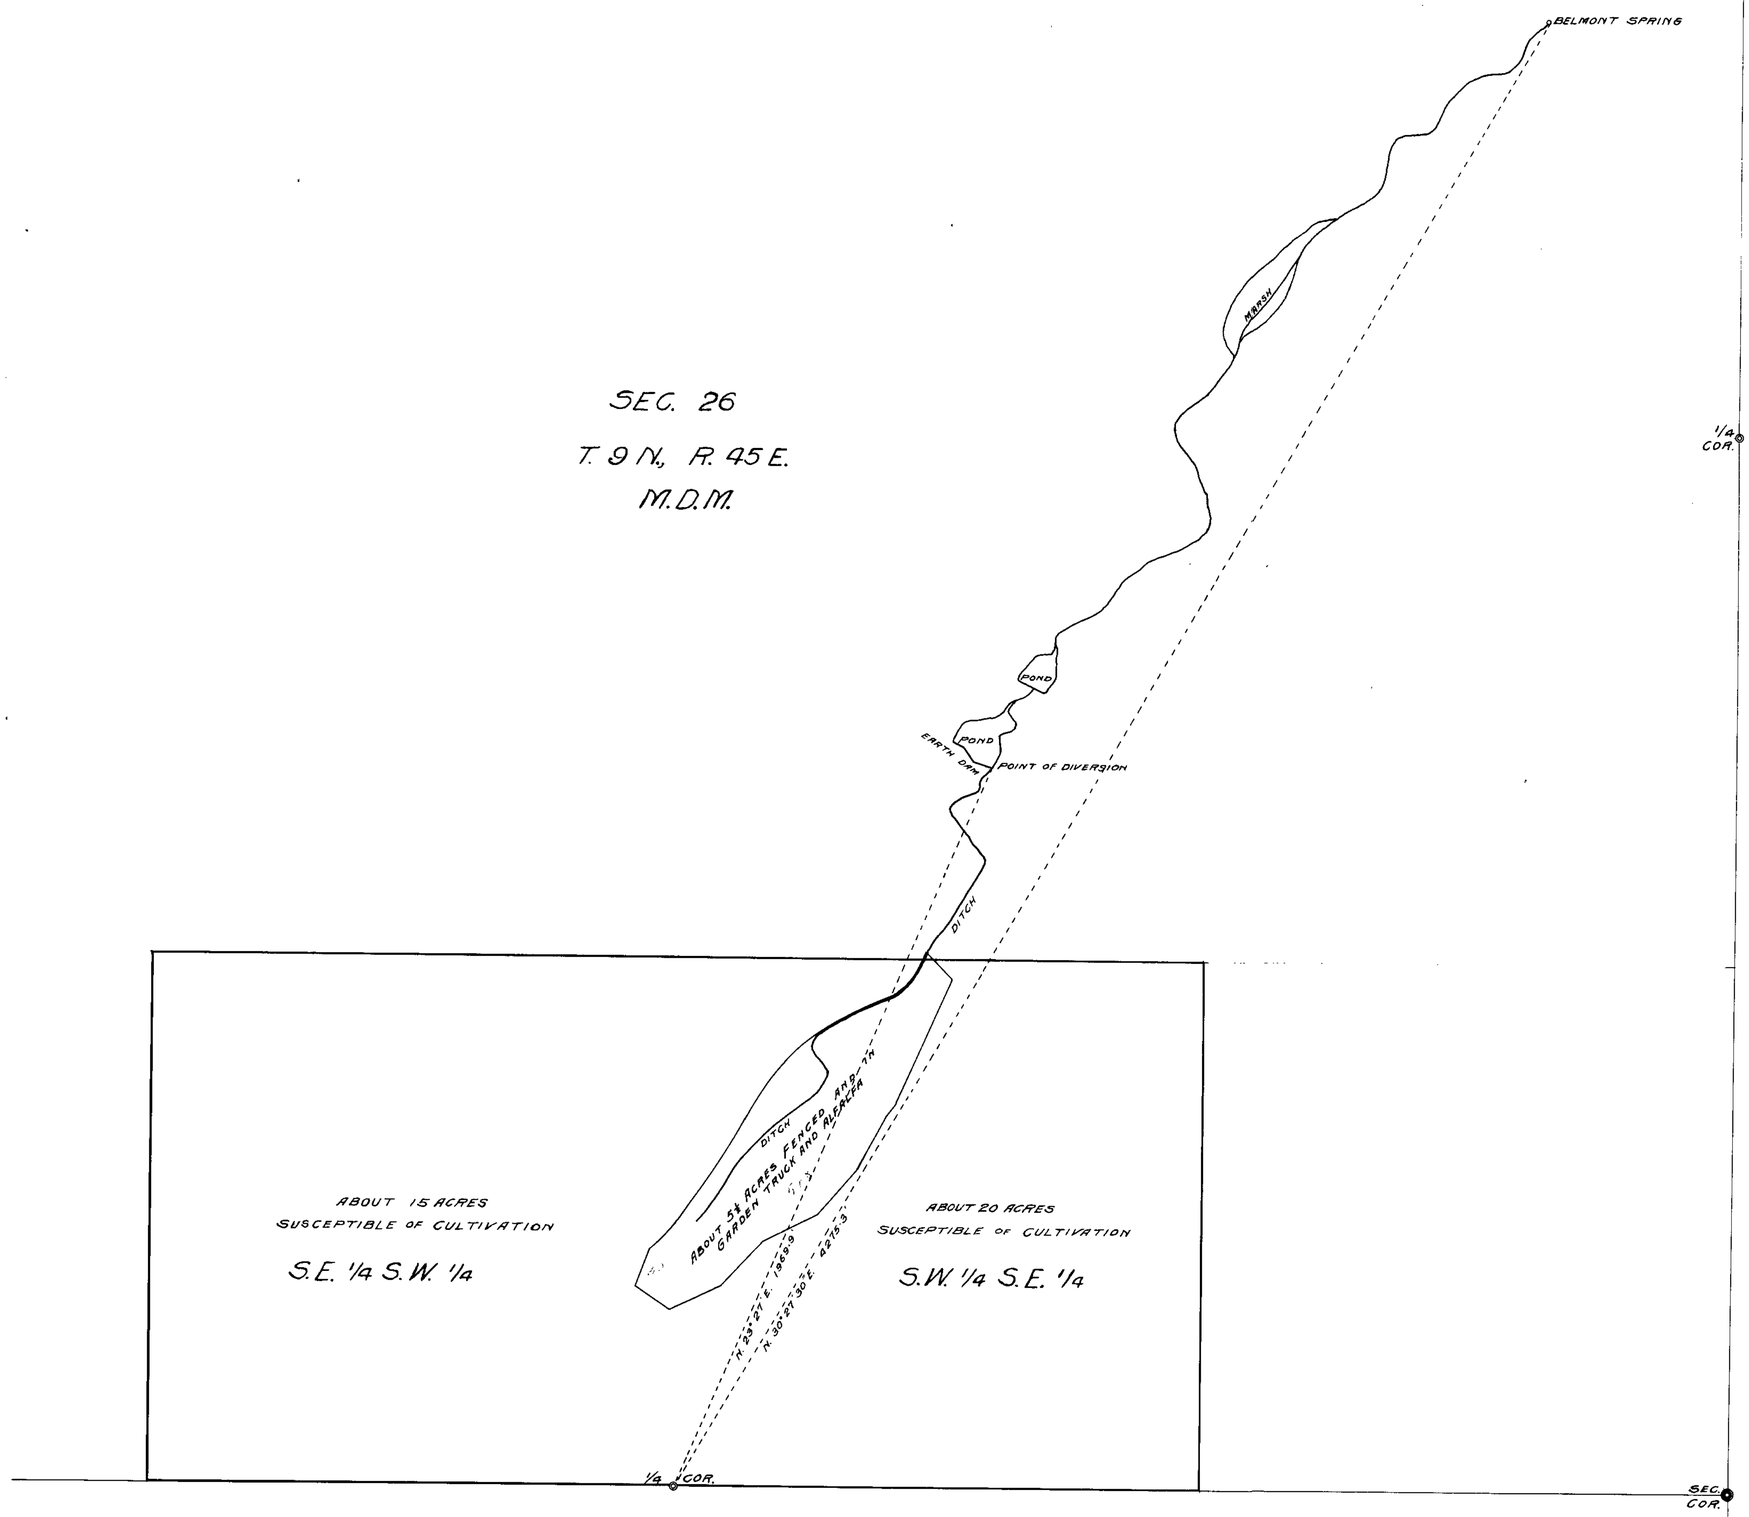

STATE OF NEVADA } SS.
COUNTY OF NYE }

WALTER M. BROWN, being first duly sworn, deposes and says that the above map is a true and accurate plat of the BELMONT SPRING Irrigation Works, as taken from the field notes of a survey made by me, completed on the 27th day of March, 1915; that such survey was made at the instance of HENRY P. STIMLER; that the map represents the works described in application No. 2676, together with the location of streams and ditches in the immediate vicinity

Walter M. Brown,
Surveyor.

Subscribed and sworn to before me this, the 19 day of April, 1915.

Charles Tindell Lawrence
Notary Public in and for
Nye County, Nevada.

9.

SERIAL No. 2676

HENRY P. STIMLER'S

BELMONT SPRING IRRIGATION WORKS

NYE COUNTY, NEVADA.

SCALE; 1 IN = 200 FT.

2676