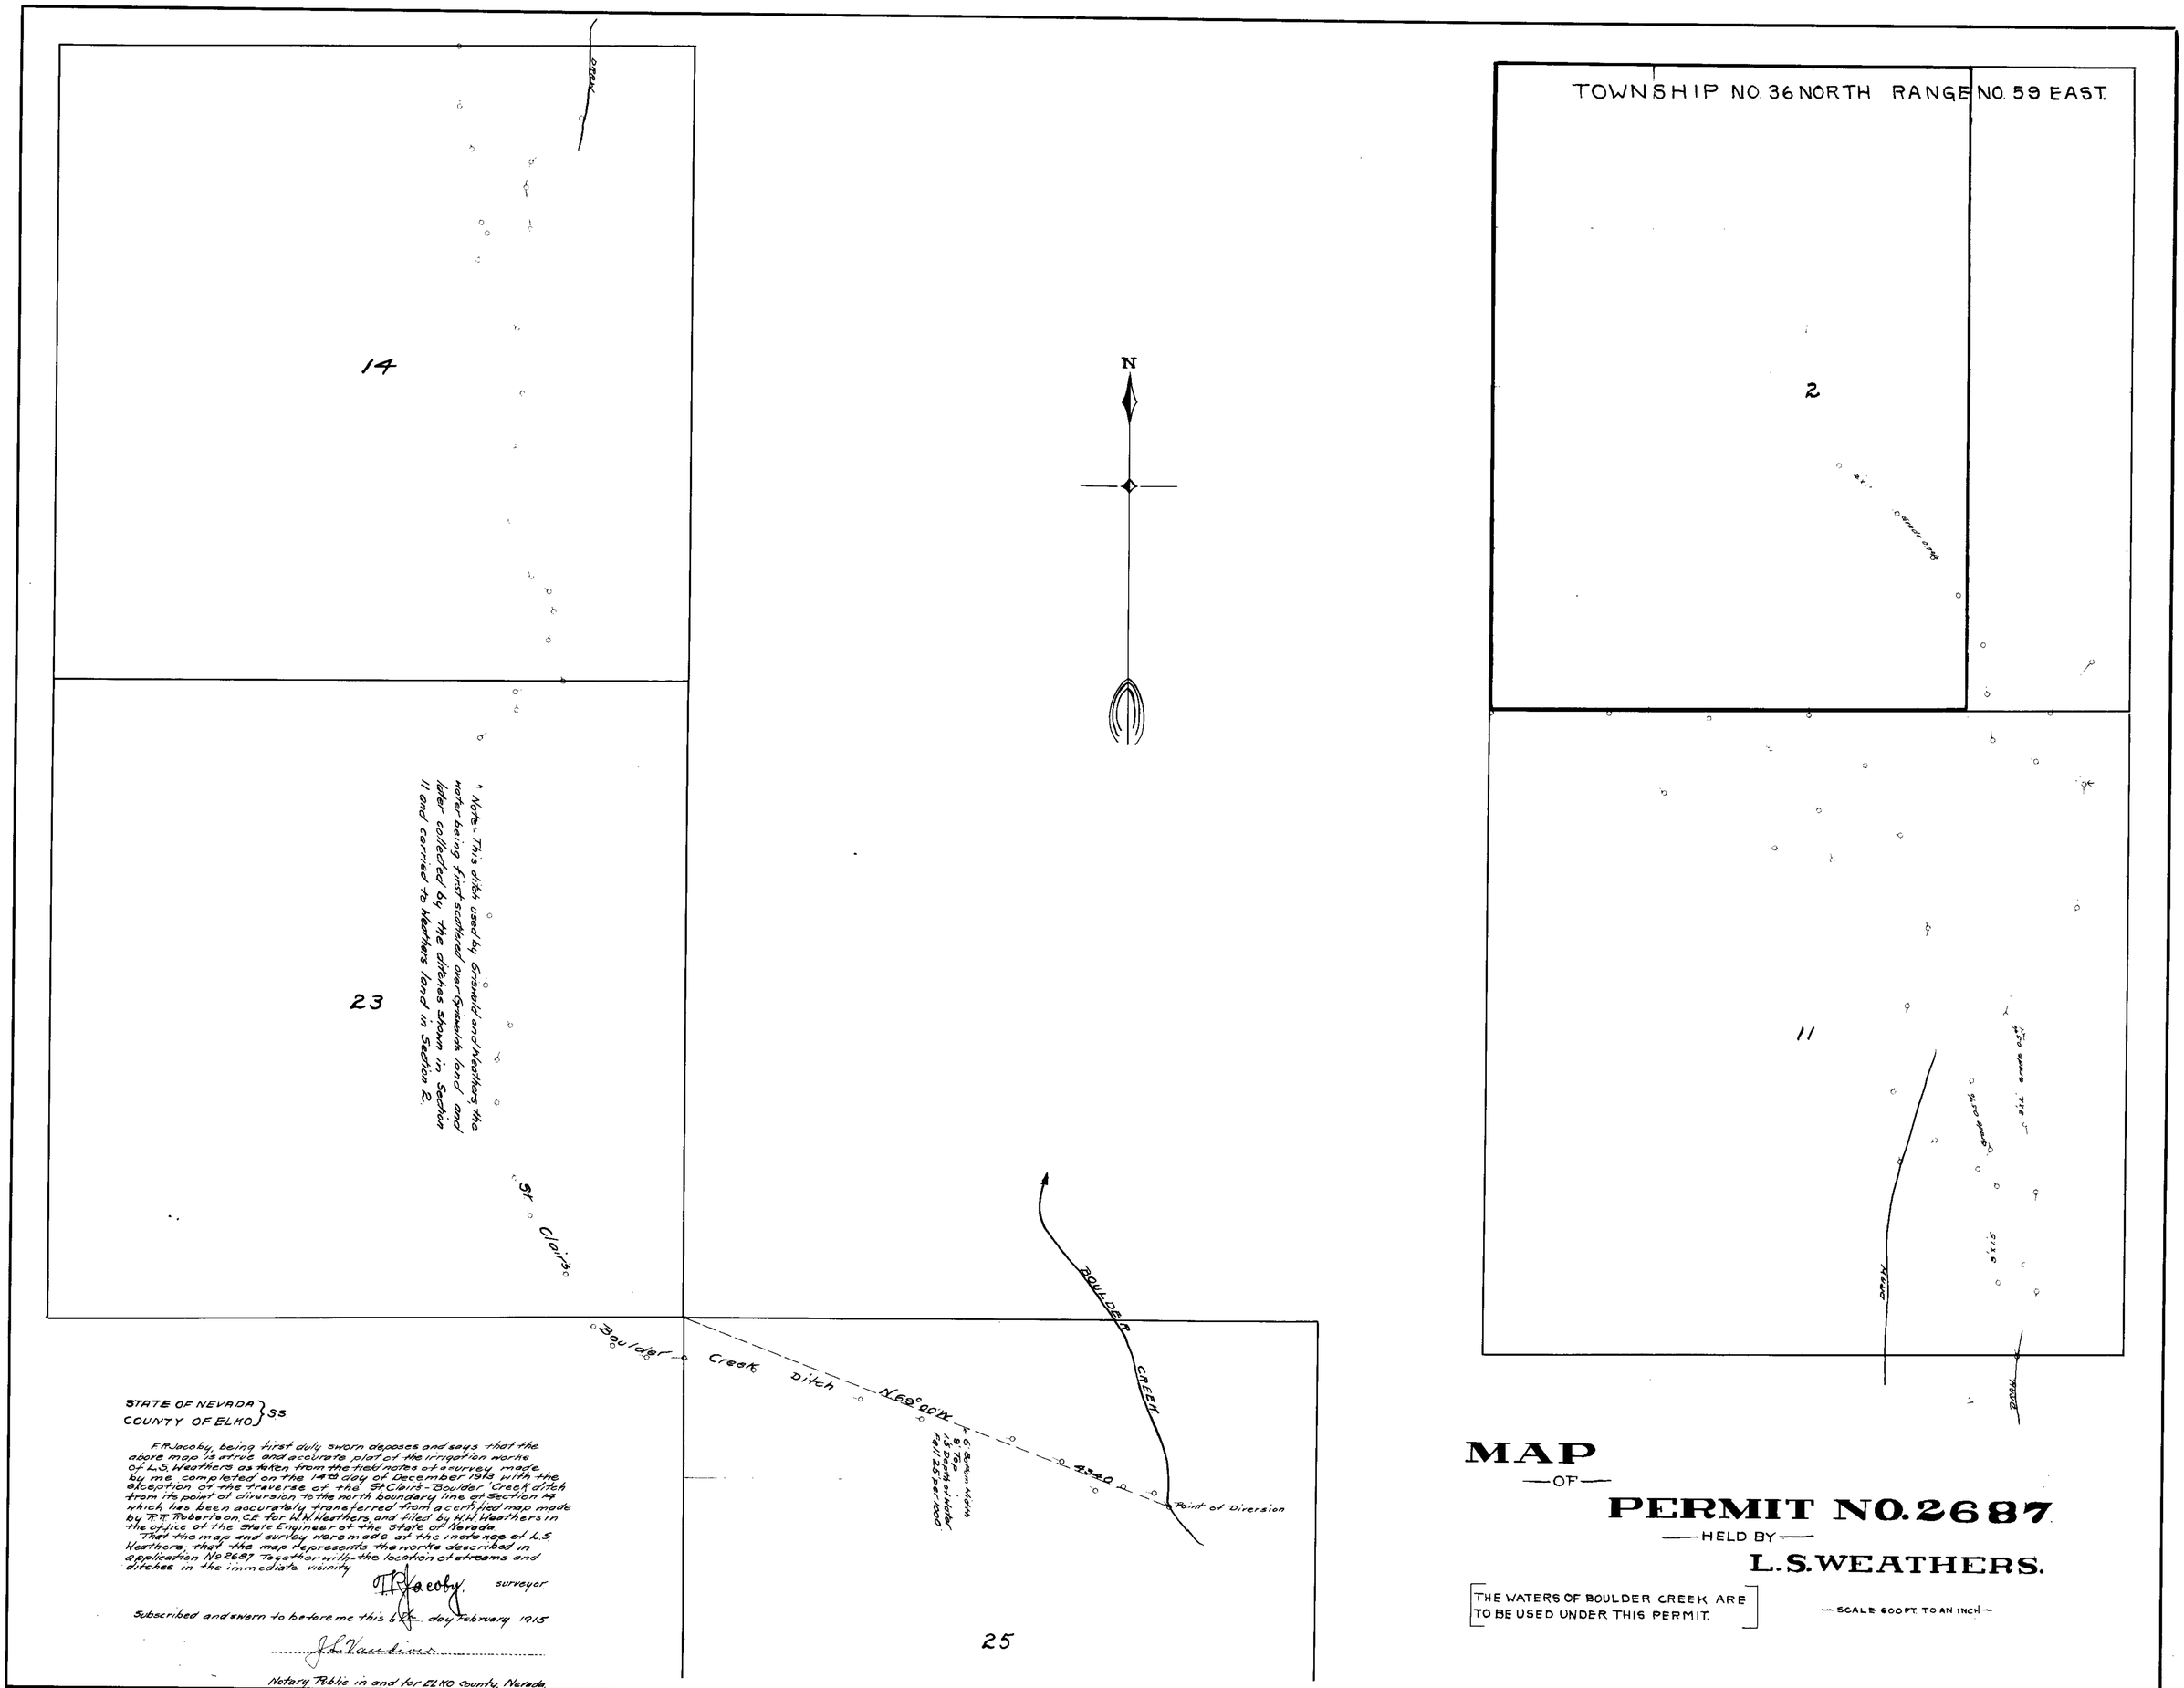

STATE OF NEVADA }
COUNTY OF ELKO } SS.

F.P. Jacoby, being first duly sworn deposes and says that the above map is a true and accurate plat of the irrigation works of L.S. Weathers as taken from the field notes of survey made by me completed on the 14th day of December 1913 with the exception of the traverse of the St Clairs-Boulder Creek ditch from its point of diversion to the north boundary line of Section 14 which has been accurately transferred from a certified map made by T.T. Roberts on C.E. for W.N. Weathers, and filed by W.N. Weathers in the office of the State Engineer of the State of Nevada.

That the map and survey were made at the instance of L.S. Weathers, that the map represents the works described in application No 2687 together with the location of streams and ditches in the immediate vicinity.

F.P. Jacoby. surveyor.

Subscribed and sworn to before me this 6th day February 1915.

J. L. Vaughn

Notary Public in and for ELKO County, Nevada.

MAP
—OF—
PERMIT NO. 2687
—HELD BY—
L.S. WEATHERS.

THE WATERS OF BOULDER CREEK ARE TO BE USED UNDER THIS PERMIT.

— SCALE 600 FT. TO AN INCH —

2687