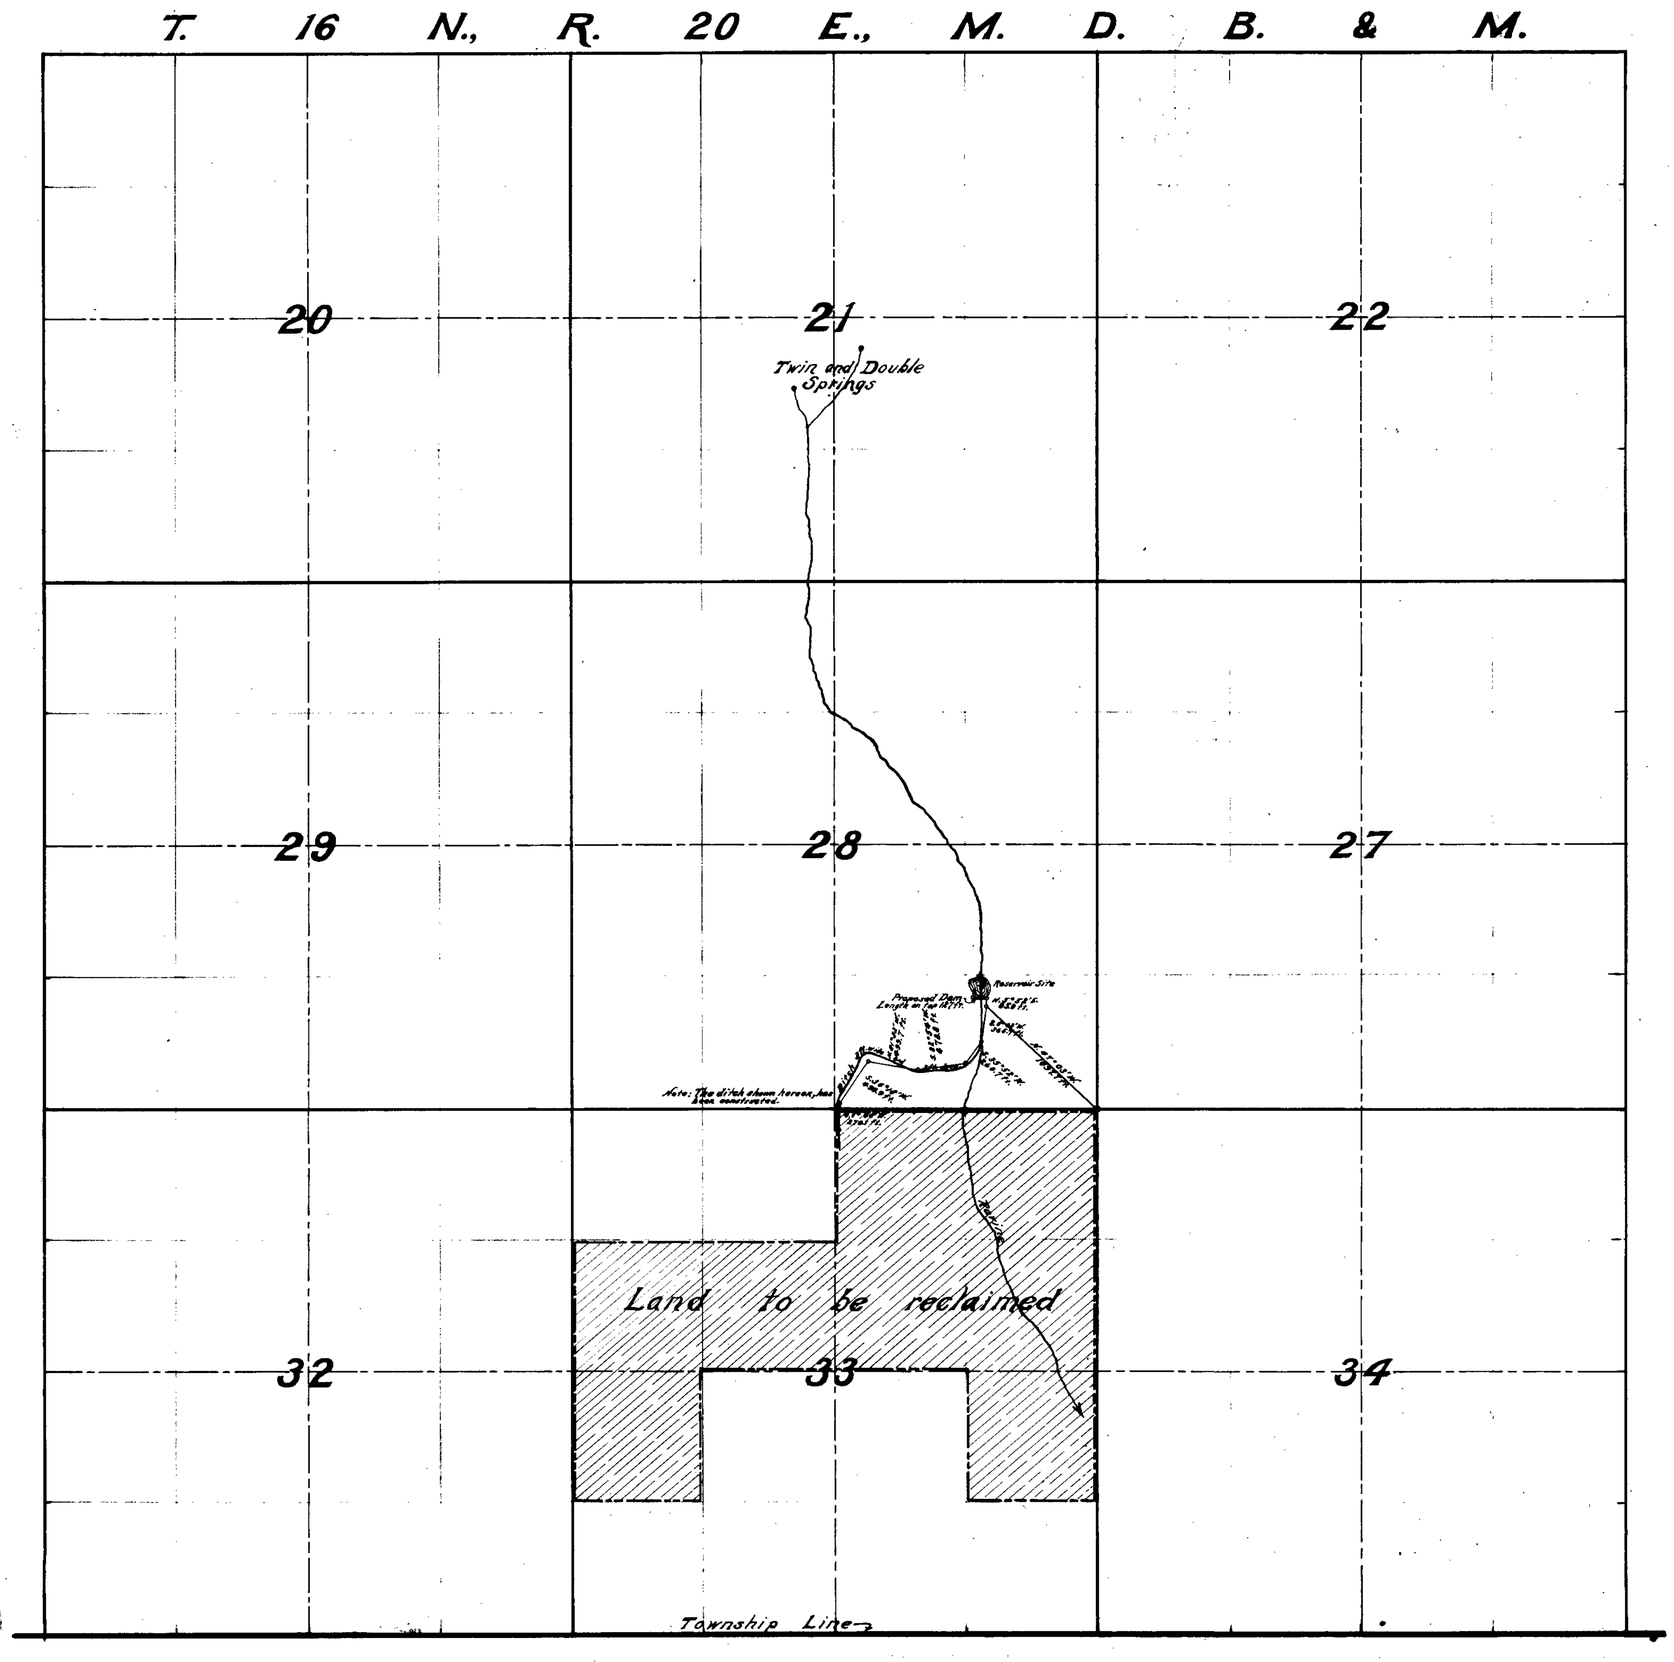

STATE OF NEVADA, }
County of Ormsby, } ss.

Geo. T. Saxton, being first duly sworn, deposes and says that the map shown hereon is a true and accurate plat of the present and proposed irrigation works, as taken from the field notes of a survey made by me and completed on the 11th day of May, 1915; that the survey was made at the instance of THURMAN G. ROBERTS; that the map represents the works or a portion thereof, described in Application No. 2696.

Geo. T. Saxton
Surveyor.

Subscribed and sworn to before me this, the 28th day of May, 1915.

Notary Public in and for Ormsby County, Nevada.

My commission expires on Dec. 18, 1917.

THE PRESENT AND A PART OF THE PROPOSED IRRIGATION SYSTEM

UNDER APPLICATION No. 2696.

Thurman G. Roberts, Applicant.

Carson City, Ormsby County, Nevada.

Scale: 800 ft. = 1 inch.