Sec.	Subdivision	Township	Range	Cultivated Acreage	Description of Culture	Date of First Culture
32	NW¼SE¼	32 N	20 E.	.96	Ploughed Land	
"	SW¼SE¼	" "	" "	.96	" "	
"	SE¼SE¼	" "	" "	10.64	" "	
"	NE¼SE¼	" "	" "	24.30	" "	
"	SE¼NE¼	" "	" "	1.24	" "	
33	SW¼SW¼	" "	" "	2.45	Alfalfa	
"	" "	" "	" "	.60	Garden	
"	" "	" "	" "	3.24	Ploughed Land	
			Total	44.39		

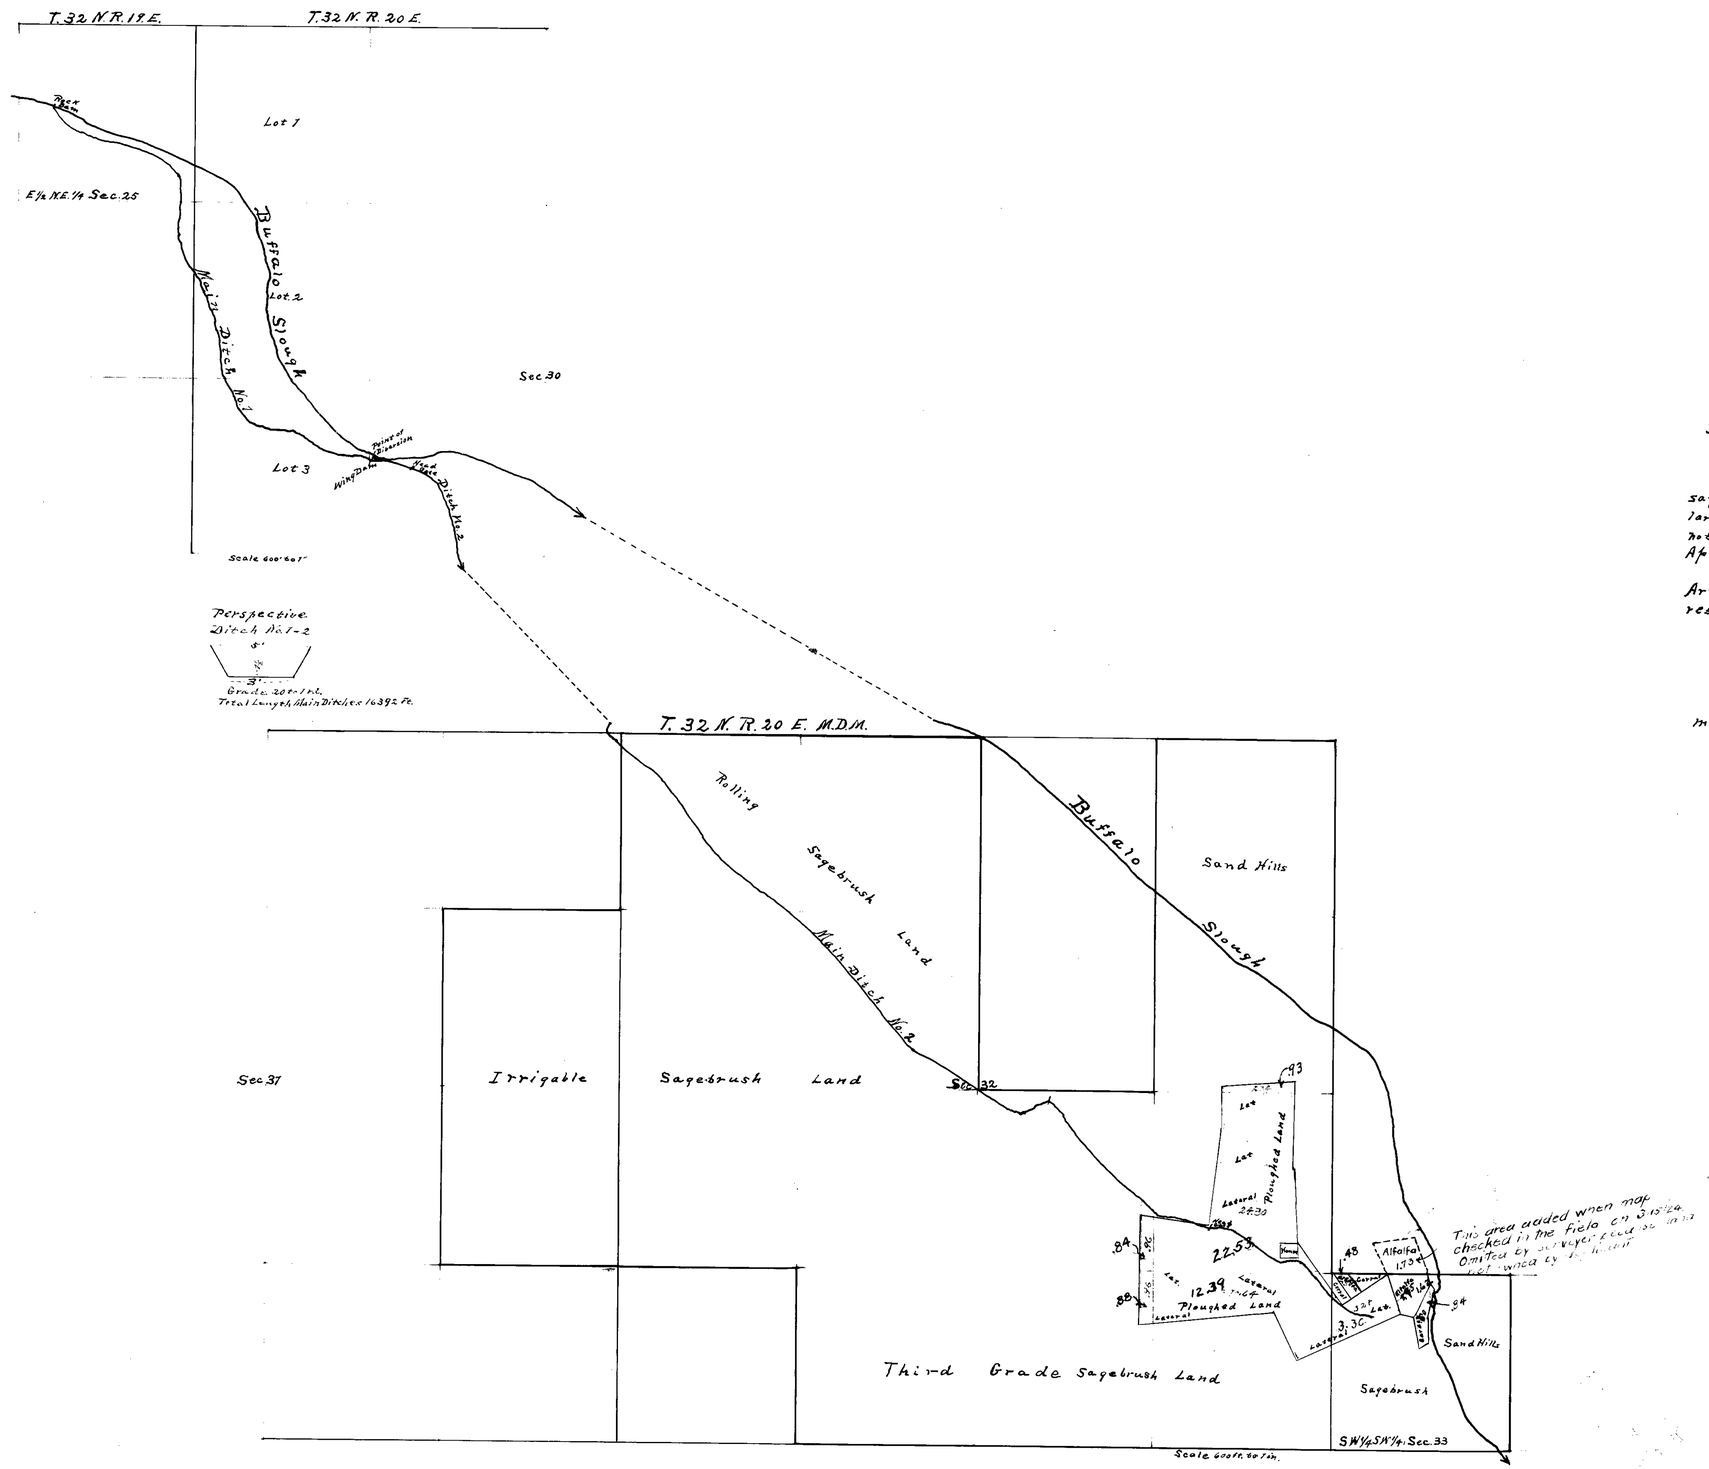

This area added when map checked in the field on 3-15-24. Omitted by surveyor could not find it when by the [illegible]

Areas checked by planimeter on June 13, 1923. Hmt.

State of Nevada
County of Nye } ss.

I, Mont E. Hutchison, being first duly sworn, depose and say that the above map is a true and accurate plat of the lands irrigated by Arthur V. Heller, as taken from the field notes of a survey made by me, completed on the 30th day of April, 1923.

That the map and survey were made at the instance of Arthur V. Heller, owner of said lands, and that it truly represents the irrigated lands of said Arthur V. Heller.

Mont E. Hutchison
State Water Right Surveyor

Subscribed and sworn to before me this 5th day of May, 1923.

E. A. Beemer County Clerk.
By. W. L. Murdock Deputy.

Land Irrigated By
Arthur V. Heller, Permit No. 2705
From
Buffalo Slough.
Washoe County, Nevada.

May 8, 1923

Amended [illegible] No. 1974 [illegible] Aug. 31, 1964

1974 June 5, 1933

72487 2705