T.3N. — R.57E.				
Section	Subdivision	Acreage	Description of culture	Date of first culture
17	N.½	8.26	Alfalfa	
"	"	5.5	Alfalfa and Grain	
"	"	4.0		
"	NE ¼	0.35		
16	N.W. ¼	1.30		
"	S.W. ¼	0.15		

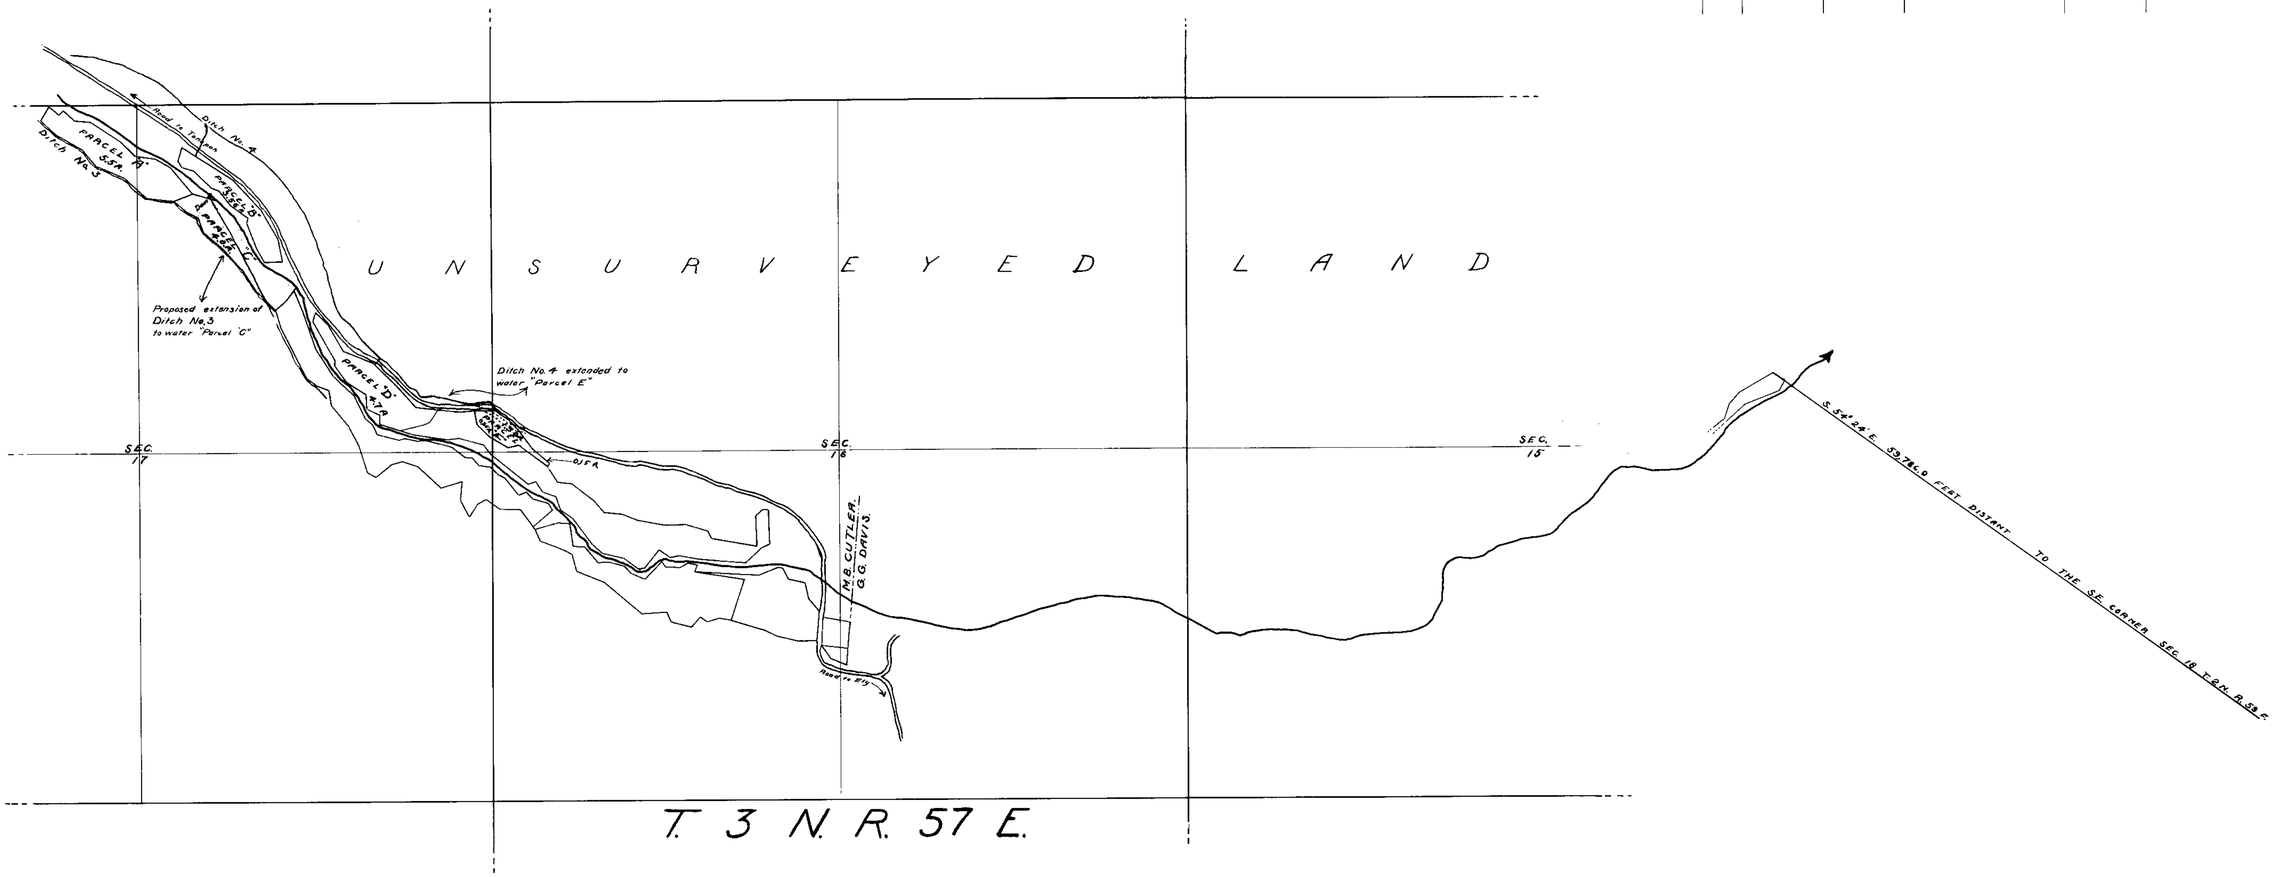

STATE OF NEVADA }
COUNTY OF ..... } SS

Karl Rothermund, being first duly sworn, deposes and says, that the above map is a true and accurate plat of the lands irrigated by M. B. Cutler, as taken from a map made by H.M. Payne in May 1912, and from field notes of a survey made by me completed on the 6th day of May 1913; that the map and survey were made at the instance of M.B. Cutler; that the map represents the works and irrigated lands described in application No. .....

Karl Rothermund C.E.

Subscribed and sworn to before me, this 16 day of May, 1913.

A.W. Thomas J.

Notary Public, in and for Lincoln County, Nevada.

392 BK.3 12-16-18.
for .195c. f.s.

MAP
SHOWING LOCATION OF
LAND AND DITCHES OWNED BY
M.B. CUTLER
DESCRIBED IN APPLICATION OF MAY, 1913

SHARP, NEV. MAY, 10, 1913.
SCALE 1" = 600'
K.L.R.

2715