Map showing survey of proposed power plant for
W. G. Adamson's
Quicksilver mines
Humboldt County
Nevada
by R. E. Tilden. C.E.

Scale 1" = 200 Ft.

Winnemucca, Nev
July-18th 1913.

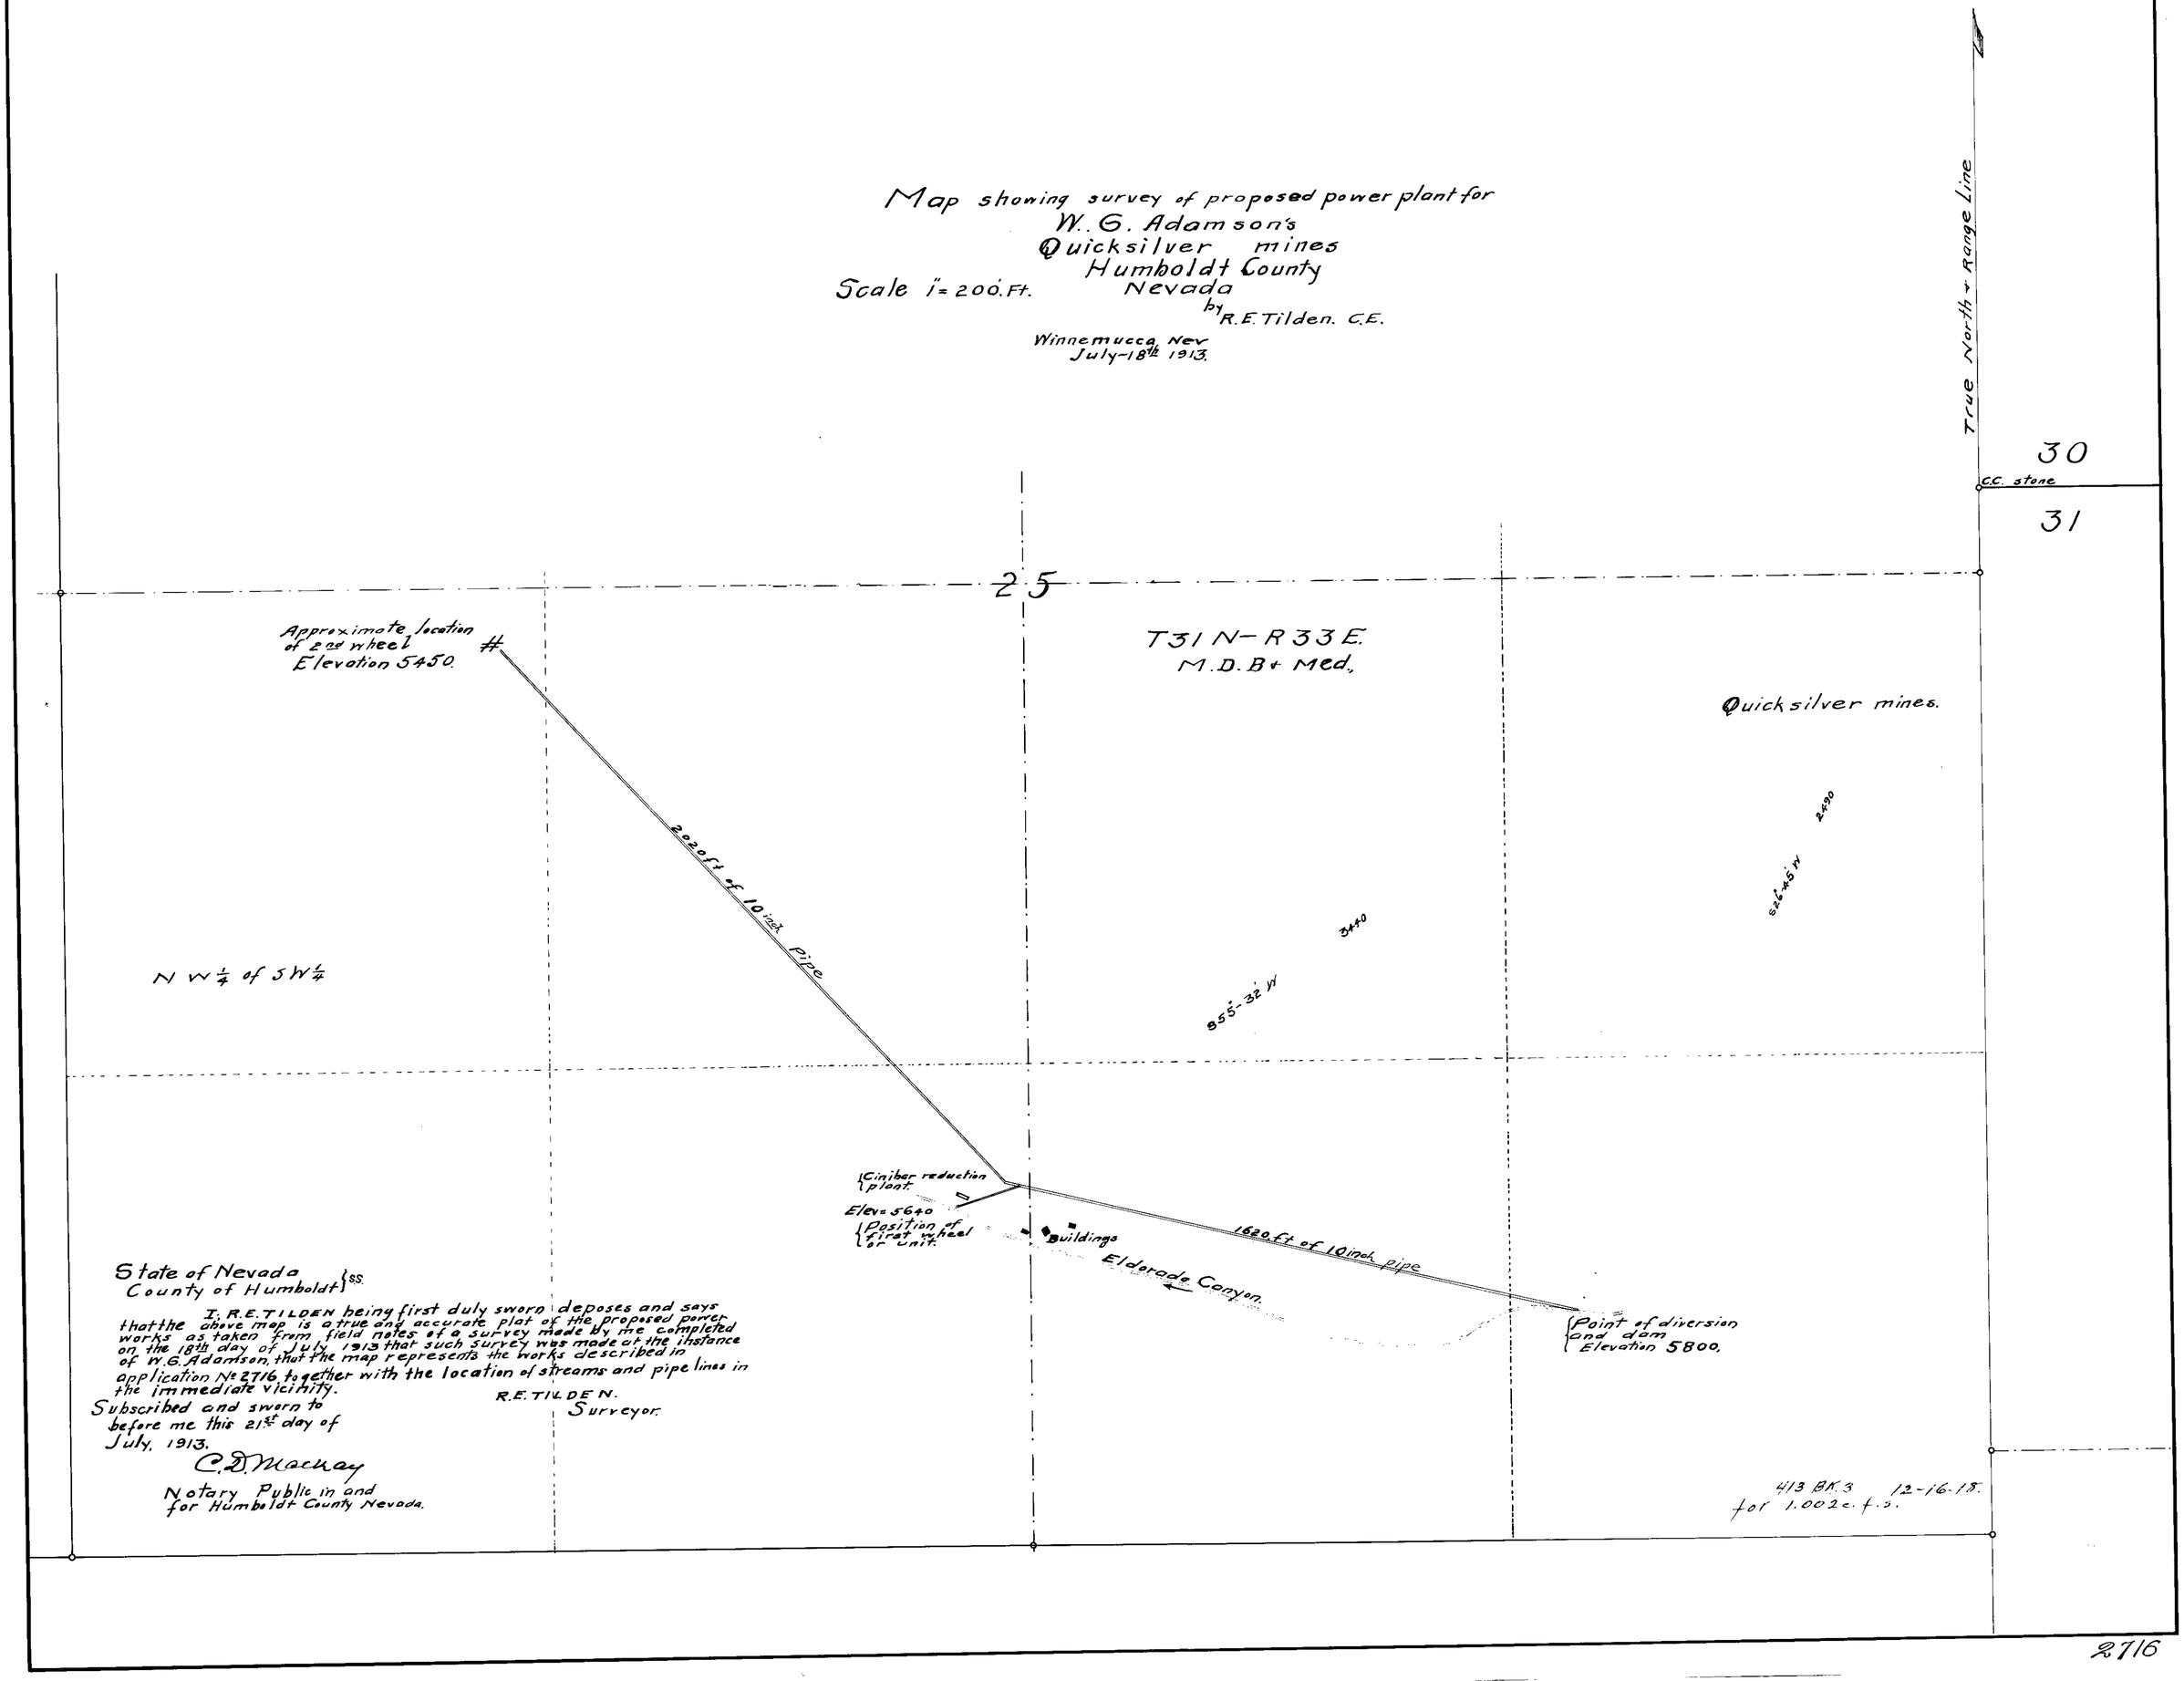

State of Nevada
County of Humboldt } ss.

I, R. E. TILDEN being first duly sworn deposes and says that the above map is a true and accurate plat of the proposed power works as taken from field notes of a survey made by me completed on the 18th day of July, 1913 that such survey was made at the instance of W. G. Adamson, that the map represents the works described in application No 2716 together with the location of streams and pipe lines in the immediate vicinity.

R. E. TILDEN.
Surveyor.

Subscribed and sworn to before me this 21st day of July, 1913.

C. D. Mackay
Notary Public in and for Humboldt County Nevada.

413 BK. 3 12-16-18.
for 1.002 c.f.s.

2716