SECTION	SUBDIVISION	T.N.	R.E.	ACREAGE	CULTURE	DATE of FIRST CULTURE
26	W½ of NW¼	33	57	42.5	Alfalfa	
				20.5	Grain	
				14.0	Sage and Grass Pasture	
26	E½ of NE¼	33	57	6.0	" " " "	
				19.1	Grain.	
				1.7	Grass	
25	W½ of NW¼	33	57	0.1	"	
				2.6	Grain.	
	Total.			106.5		
26	E½ of NW¼	33	57	18.0	Alfalfa. (See note)	

Note:- The additional water for this 18 Acres which had Sage and grass pasture right is obtained from the crop right transferred in part only to 20 Acres of Sage and grass pasture above.

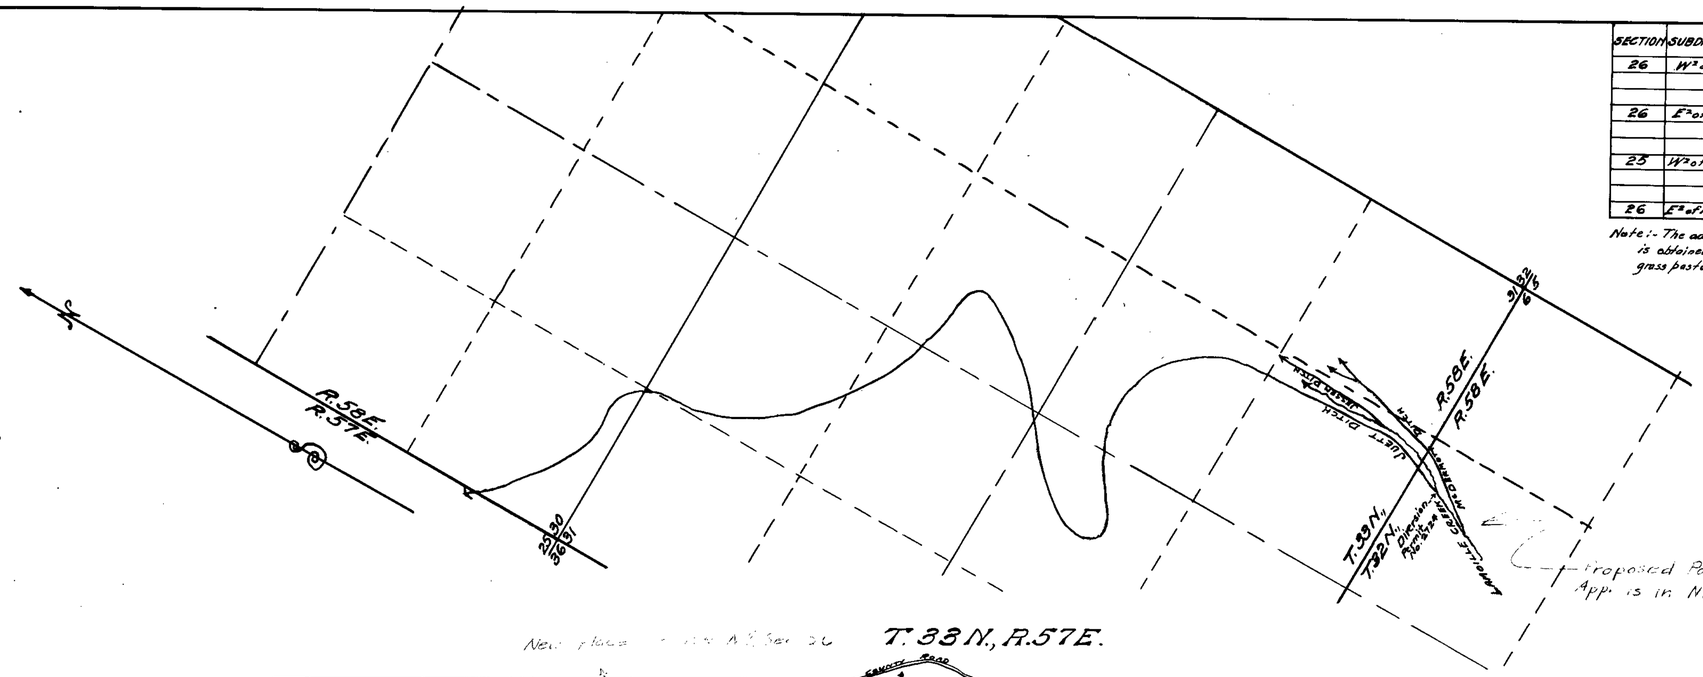

Chas. F. DeArmond
Albert Trescartes under Permit 2724
3rd of November, 1924.
Albert Trescartes
Albert Trescartes
Chas. F. DeArmond
State Water Right Surveyor.
18 July 25.
Milton J. Reinhart

CULTURAL MAP
PERMIT No. 2724
OF
ALBERT TRESCARTES
LAMOILLE, NEVADA
SCALE 1 INCH = 600 FEET

OFFICE STATE ENGINEER
7-31
REVIEWED

FILED
July 14, 1931
STATE ENGINEER'S OFFICE

2724