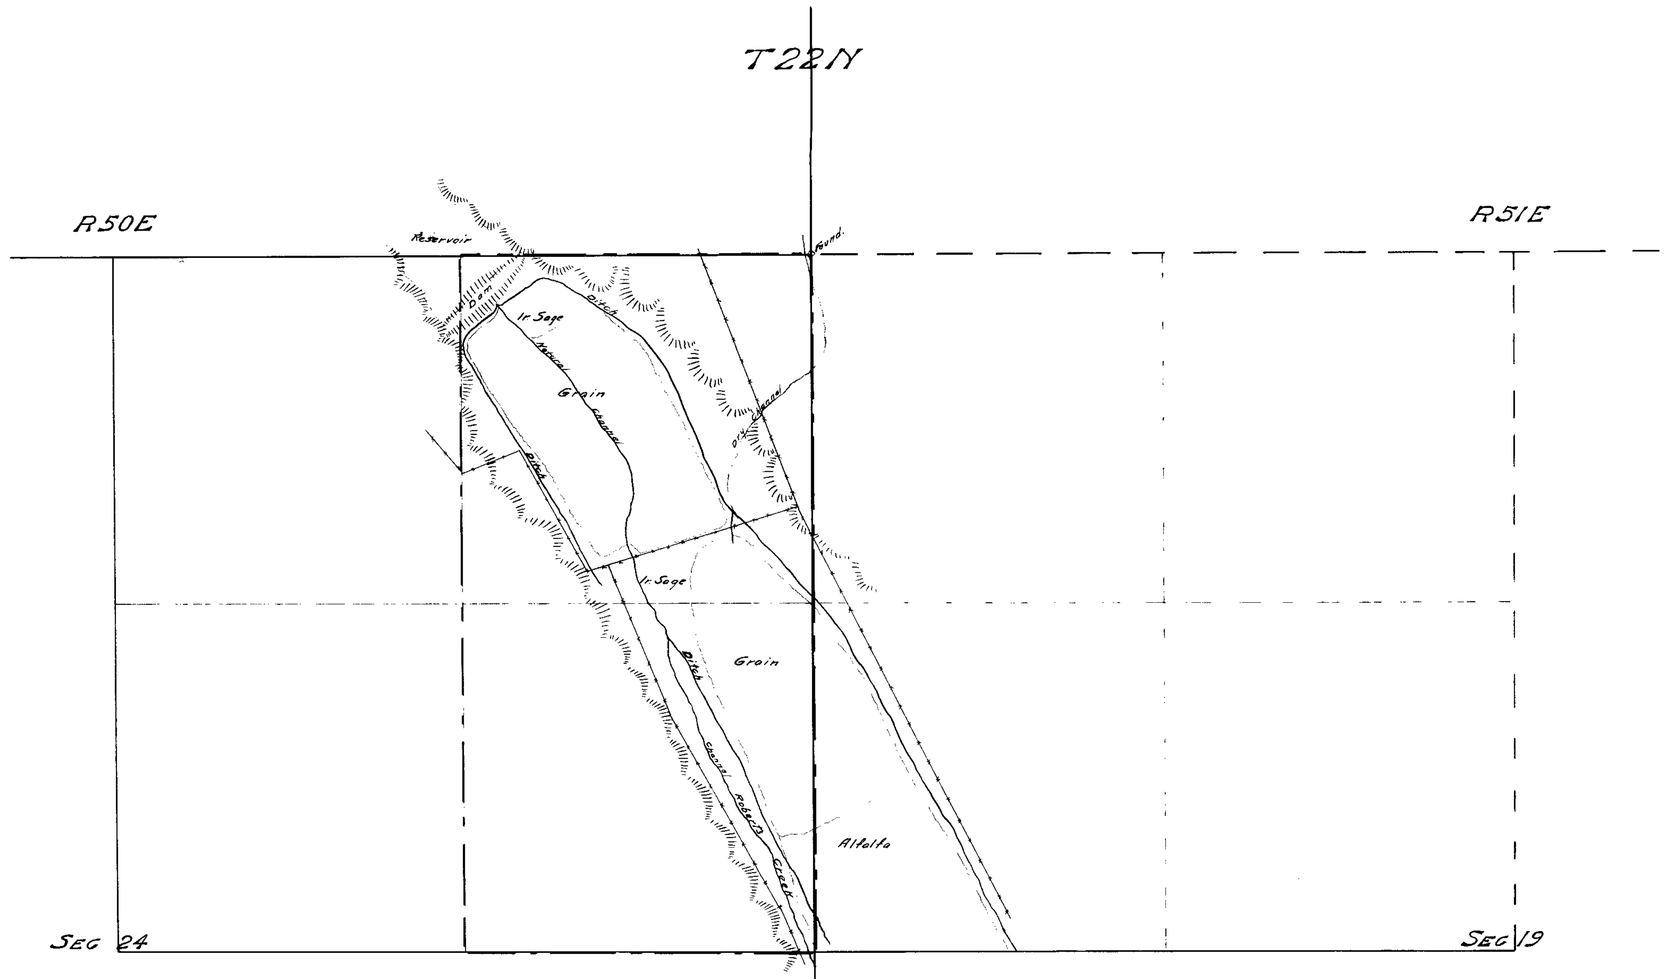

State of Nevada } SS
County of Elko

C.F. De Armond, being first duly sworn, deposes and says that the above map is a true and accurate plot of the Mary A. Sara Irrigation Works as taken from the field notes of a survey made by me completed on the 26th day of February 1915 that such survey was made at the instance of Mary A. Sara, that the map represents the works constructed under Application No 2732 together with the location of streams and ditches in the immediate vicinity

C.F. De Armond.
Surveyor.

Subscribed and sworn to before me, this the 11th day of May, 1915

E.R. Carville.
Notary Public in and for Elko County Nevada.

MAP
SHOWING IRRIGATION WORKS
ON LANDS OF
MARY A SARA
EUREKA EUREKA Co. NEVADA
APPLICATION No 2732
SCALE 1 INCH = 300 FT.

ABC BK. 3 12-11-19.
for O. 3 c.f.s.

2732