SHEET 1 OF 2

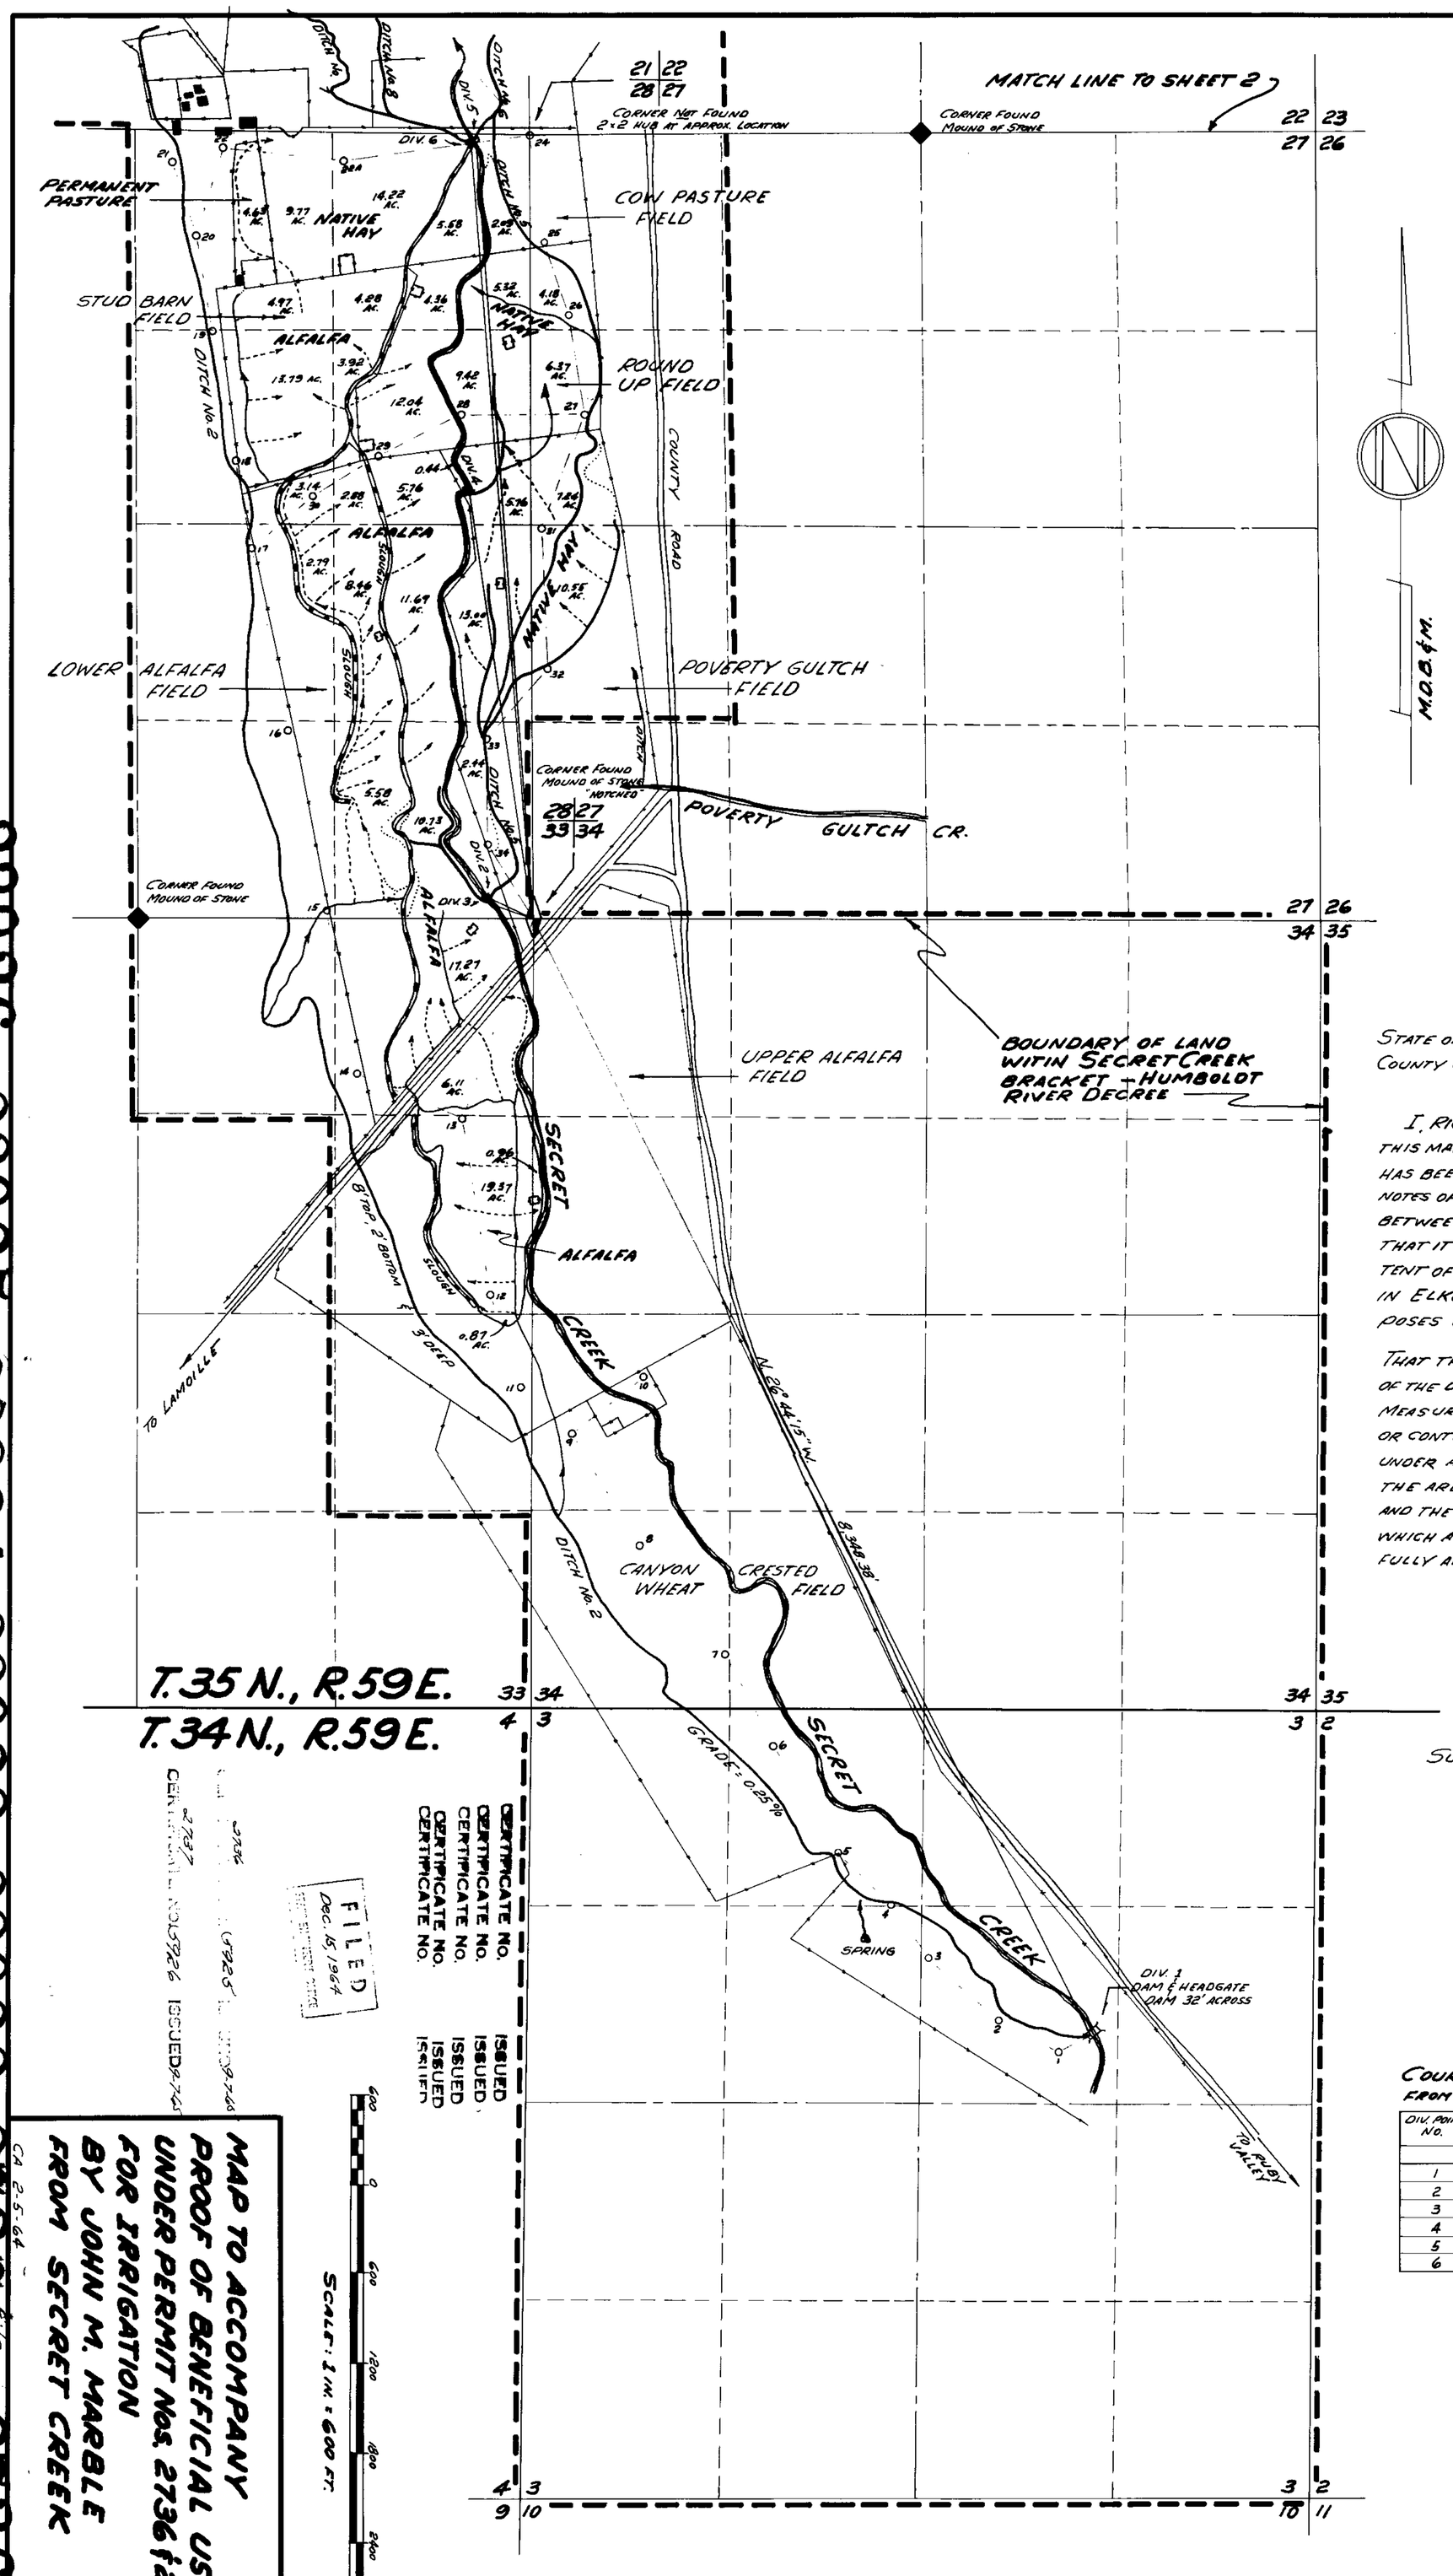

CULTURAL TABULATION

SEC.	SUB-DIVISION	TOWN-SHIP	RANGE	CULTIVATED ACREAGE	DESCRIPTION OF CULTURE
27	NW¼ NW¼	35 N.	59 E.	4.18	NATIVE HAY
27	SW¼ NW¼			13.61	" "
27	NW¼ SW¼			10.55	" "
28	NW¼ NE¼	35 N.	59 E.	4.63	PASTURE
28	" "			9.77	NATIVE HAY
28	" "			4.97	ALFALFA
28	NE¼ NE¼			27.21	NATIVE HAY
28	" "			8.64	ALFALFA
28	SW¼ NE¼			16.93	"
28	SE¼ NE¼			25.04	"
28	" "			15.18	NATIVE HAY
28	NW¼ SE¼			2.79	ALFALFA
28	NE¼ SE¼			20.15	"
28	" "			13.00	NATIVE HAY
28	SE¼ SE¼			16.31	ALFALFA
28	" "			2.44	NATIVE HAY
33	NE¼ NE¼	35 N.	59 E.	23.28	ALFALFA
33	SE¼ NE¼			19.37	"
33	NE¼ SE¼			0.87	"
34	SW¼ NW¼	35 N.	59 E.	0.96	ALFALFA
			TOTAL	= 239.98	

M.D.&M.

STATE OF NEVADA
COUNTY OF HUMBOLDT } S.S.

I, RICHARD M. BLACK, BEING FIRST SWORN, DEPOSE AND SAY, THAT THIS MAP, CONSISTING OF 2 SHEETS NUMBERED FROM 1 TO 2, INCLUSIVE, HAS BEEN CORRECTLY DRAWN TO THE DESIGNATED SCALE FROM FIELD NOTES OF A SURVEY MADE UNDER MY SUPERVISION AND DIRECTION BETWEEN THE 18TH DAY OF MARCH AND 2ND DAY OF MAY, 1963; THAT IT TRULY AND CORRECTLY REPRESENTS THE LOCATION AND EXTENT OF THE WORKS USED TO DIVERT WATER FROM SECRET CREEK, IN ELKO COUNTY, BY JOHN M. MARBLE, FOR IRRIGATION PURPOSES UNDER APPLICATION NOS. 2736 AND 2737.

THAT THE POINTS OF DIVERSION, THE LOCATION, SIZE AND GRADES OF THE DIVERTING CHANNELS, LOCATION AND DESCRIPTION OF ALL MEASURING DEVICES, THE LOCATION AND EXTENT OF LANDS OWNED OR CONTROLLED BY THE APPLICANT UPON WHICH WATER APPLIED FOR UNDER APPLICATIONS NO. 2736 AND 2737 IS USED, TOGETHER WITH THE AREA AND KIND OF CULTURE IN EACH 40-ACRE SUBDIVISION, AND THE LOCATION AND NAMES OF ALL OTHER WORKS OR STREAMS WHICH ARE CROSSED BY OR CONNECTED WITH SAID WORKS ARE FULLY AND CORRECTLY DESIGNATED THEREON.

Richard M. Black
STATE WATER RIGHT SURVEYOR

SUBSCRIBED AND SWORN TO BEFORE ME THIS 14TH DAY OF DECEMBER, 1964.

Walter Roof
NOTARY PUBLIC IN AND FOR HUMBOLDT COUNTY NEVADA

COURSE AND DISTANCE TIES TO THE SE CORNER OF SEC. 28, 35-59 FROM DIVERSION POINTS ON SECRET CREEK.

DIV. POINT NO.	SUBDIVISION	SEC.	TWP.	RGE.	DISTANCE	TRUE BEARING
1	SW¼ NE¼	3	34 N.	59 E.	8,348.38	N. 26° 44' 15" W.
2	SE¼ SE¼	28	35 N		319.70	S. 62° 53' 15" E.
3	" "	28			330.30	S. 69° 45' 00" E.
4	SE¼ NE¼	28			2,862.37	S. 7° 38' 08" E.
5	NE¼ NE¼	28			5,284.58	S. 4° 25' 46" E.
6	" "	28			5,276.83	S. 4° 33' 06" E.

239926 239925 239924 239923 239922 2737 File Under → 2736

SHEET 2 OF 2

CULTURAL TABULATION

SEC.	SUB-DIVISION	TOWNSHIP	RANGE	CULTIVATED ACREAGE	DESCRIPTION OF CULTURE
20	NW 1/4 NW 1/4	35 N.	59 E	39.16	NATIVE HAY
20	SW 1/4 NW 1/4			24.87	
20	NW 1/4 SW 1/4			0.88	
20	NE 1/4 NW 1/4			39.99	
20	SE 1/4 NW 1/4			36.65	
20	NE 1/4 SW 1/4			12.56	
20	NW 1/4 NE 1/4			36.65	
20	SW 1/4 NE 1/4			4.19	
20	NE 1/4 NE 1/4			30.68	
20	SE 1/4 NE 1/4			8.72	
21	NW 1/4 NW 1/4	35 N.	59 E.	34.38	NATIVE HAY
21	SW 1/4 NW 1/4			27.85	
21	NE 1/4 NW 1/4			25.81	
21	SE 1/4 NW 1/4			38.87	
21	NE 1/4 SW 1/4			11.25	
21	NW 1/4 NE 1/4			18.09	
21	SW 1/4 NE 1/4			38.21	
21	NW 1/4 SE 1/4			36.90	
21	SW 1/4 SE 1/4			4.97	PERMANENT PAST.
21	" "			2.09	LAWN
21	" "			13.74	PASTURE
21	" "			2.61	NATIVE HAY
21	NE 1/4 NE 1/4			5.49	
21	SE 1/4 NE 1/4			40.00	
21	NE 1/4 SE 1/4			40.00	
21	SE 1/4 SE 1/4			30.27	
21	" "			5.58	
22	SW 1/4 NW 1/4	35 N.	59 E.	4.54	NATIVE HAY
22	NW 1/4 SW 1/4			14.39	
22	SW 1/4 SW 1/4			5.23	
			TOTAL =	634.62	

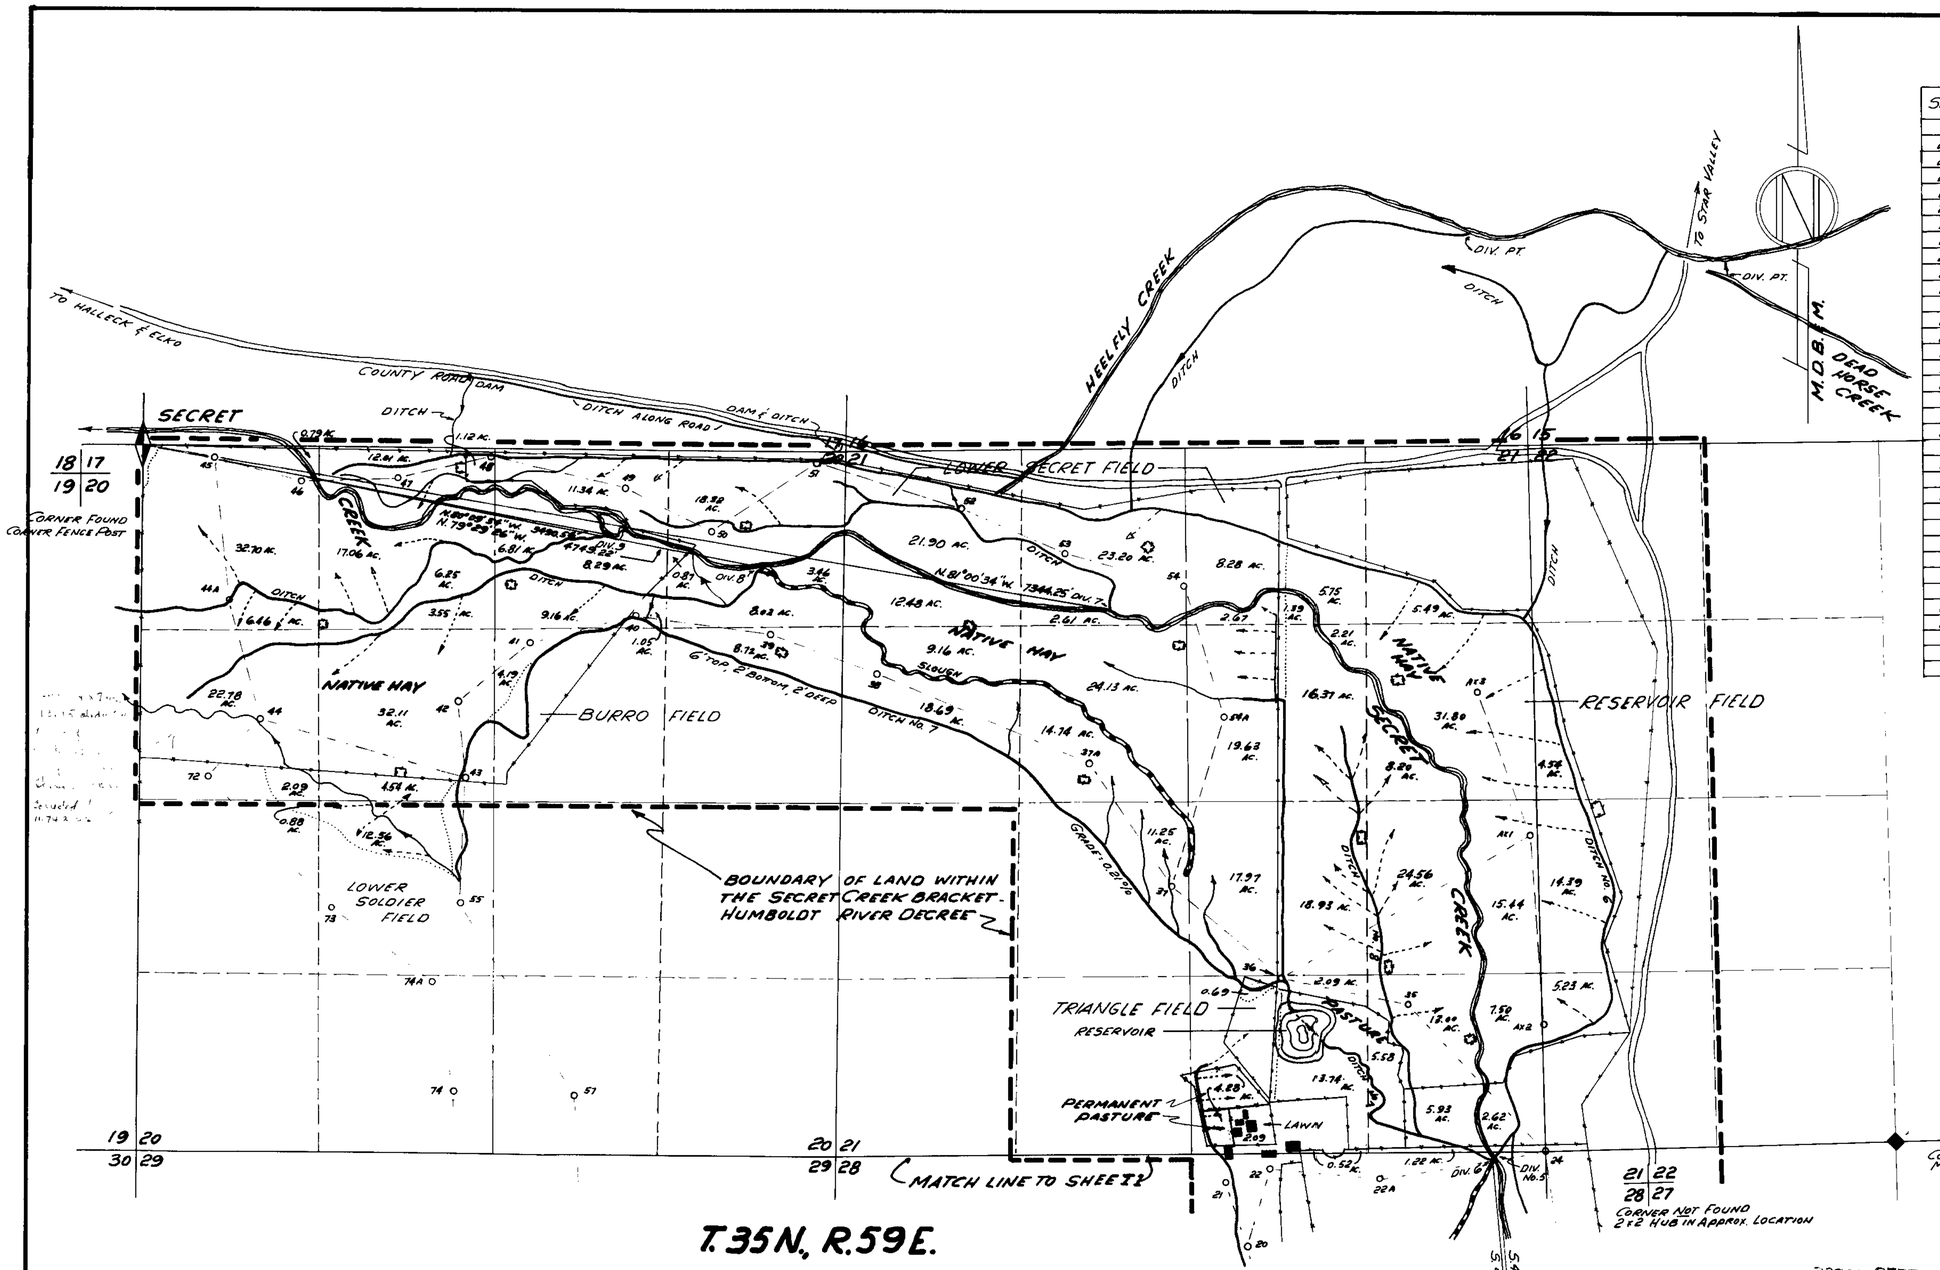

COURSE	BEARING	DIST.
TRAVERSE "A"		(OPEN)
DIV. 1 - 1	S. 63°15'00" W.	227.43
1 - 2	N. 63°07'30" W.	460.52
2 - 3	N. 48°18'00" W.	620.35
3 - 4	N. 36°25'30" W.	434.39
4 - 5	N. 45°27'00" W.	504.00
5 - 6	N. 32°08'00" W.	837.30
6 - 7	N. 27°57'45" W.	688.62
7 - 8	N. 38°22'45" W.	931.70
8 - 9	N. 31°49'45" W.	867.00
9 - 10		603.25
9 - 11	N. 47°33'15" W.	464.80
11 - 12	N. 17°57'00" W.	646.70
12 - 13	N. 8°49'15" W.	1200.15
13 - SC_1	N. 19°20'00" E.	1414.90

COURSE	BEARING	DIST.
TRAVERSE "B"		(CLOSED)
SC_1 - 13	S. 19°20'00" W.	1414.90
13 - 14	N. 67°48'19" W.	764.67
14 - 15	N. 11°04'53" W.	1127.58
15 - 16	N. 12°24'27" W.	1226.13
16 - 17	N. 12°00'31" W.	1239.02
17 - 18	N. 10°06'05" W.	658.66
18 - 19	N. 9°50'24" W.	890.12
19 - 20	N. 9°50'24" W.	643.47
20 - 22	N. 17°24'32" E.	608.32
22 - 22A	S. 84°16'02" E.	812.83
22A - 24	N. 81°56'24" E.	1261.64
24 - 25	S. 8°21'10" E.	713.59
25 - 26	S. 19°14'14" E.	508.48
26 - 27	S. 9°15'18" E.	777.82
27 - 31	S. 20°49'53" W.	803.24
31 - 32	S. 2°03'26" E.	935.41
32 - 33	S. 41°03'00" W.	635.22
33 - 34	S. 1°24'34" E.	698.08
34 - SC_1	S. 31°56'24" E.	576.10
17 - 30	N. 54°18'12" E.	564.34
30 - 29	N. 58°08'12" E.	518.70
29 - 28	N. 63°43'42" E.	601.47
28 - 27	N. 89°08'42" E.	829.97
20 - 21	N. 18°12'28" W.	496.68

COURSE	BEARING	DIST.
TRAVERSE "C"		(OPEN)
24 - 35	N. 41°49'06" W.	1499.57
35 - 36	N. 77°33'06" W.	354.06
36 - 37	N. 46°09'21" W.	1098.80
TRAVERSE "D"		(OPEN)
36 - AX1	N. 60°15'39" E.	2135.19
AX1 - AX2	S. 3°22'51" E.	1414.59
AX1 - AX3	N. 19°36'51" W.	1154.58

COURSE	BEARING.	DIST.
TRAVERSE "E"		(CLOSED)
37 - 37A	N. 32°56'51" W.	1107.19
37A - 38	N. 66°46'30" W.	1729.15
38 - 39	N. 69°26'54" W.	846.00
39 - 40	N. 82°27'18" W.	1034.23
40 - 41	S. 76°19'48" W.	809.63
41 - 42	S. 50°54'24" W.	693.75
42 - 43	S. 5°58'30" E.	563.11
43 - 44	N. 74°27'24" W.	1601.01
44 - 44A	N. 15°03'33" W.	917.99
44A - 45	N. 6°19'29" W.	1076.08
45 - 46	S. 75°10'23" E.	660.49
46 - 47	N. 88°07'13" E.	719.00
47 - 48	N. 74°43'49" E.	728.04
48 - 49	S. 76°48'30" E.	1039.79
49 - 50	S. 63°24'44" E.	724.00
50 - 51	N. 55°43'52" E.	940.43
51 - 52	S. 72°12'08" E.	1139.40
52 - 53	S. 67°09'26" E.	831.00
53 - 54	S. 74°36'50" E.	928.19
54 - 54A	S. 16°02'29" E.	1187.94
54A - 37	S. 18°16'03" W.	1262.18
SC_2 - 45	S. 81°02'53" E.	537.46

SC_1 = SE COR. OF SEC. 28, T. 35 N., R. 59 E.

SC_2 = NW COR. OF SEC. 20 T. 35 N., R. 59 E.

23922 CERTIFICATE No. 7073 ISSUED 7-15-69
23923 CERTIFICATE No. 7074 ISSUED 7-15-69
23924 CERTIFICATE No. 7075 ISSUED 7-15-69
23925 CERTIFICATE No. 7076 ISSUED 7-15-69
23926 CERTIFICATE No. 7077 ISSUED 7-15-69

600 0 600 1200 1800 2400 3000

SCALE: 1 IN. = 600 FT.

MAP TO ACCOMPANY PROOF OF BENEFICIAL USE UNDER PERMIT Nos. 2736 & 2737 FOR IRRIGATION BY JOHN M. MARBLE FROM SECRET CREEK

CA 2-5-64

23926 23925 23924 23923 23922 2737 File Under → 2736