| Section | Sub-division | Township | Range | Cultivated Acreage | Description of Culture | Date of first Culture |
|---|---|---|---|---|---|---|
| | | | | | | |
| | | | | | | |
| | | | | | | |
| | | | | | | |

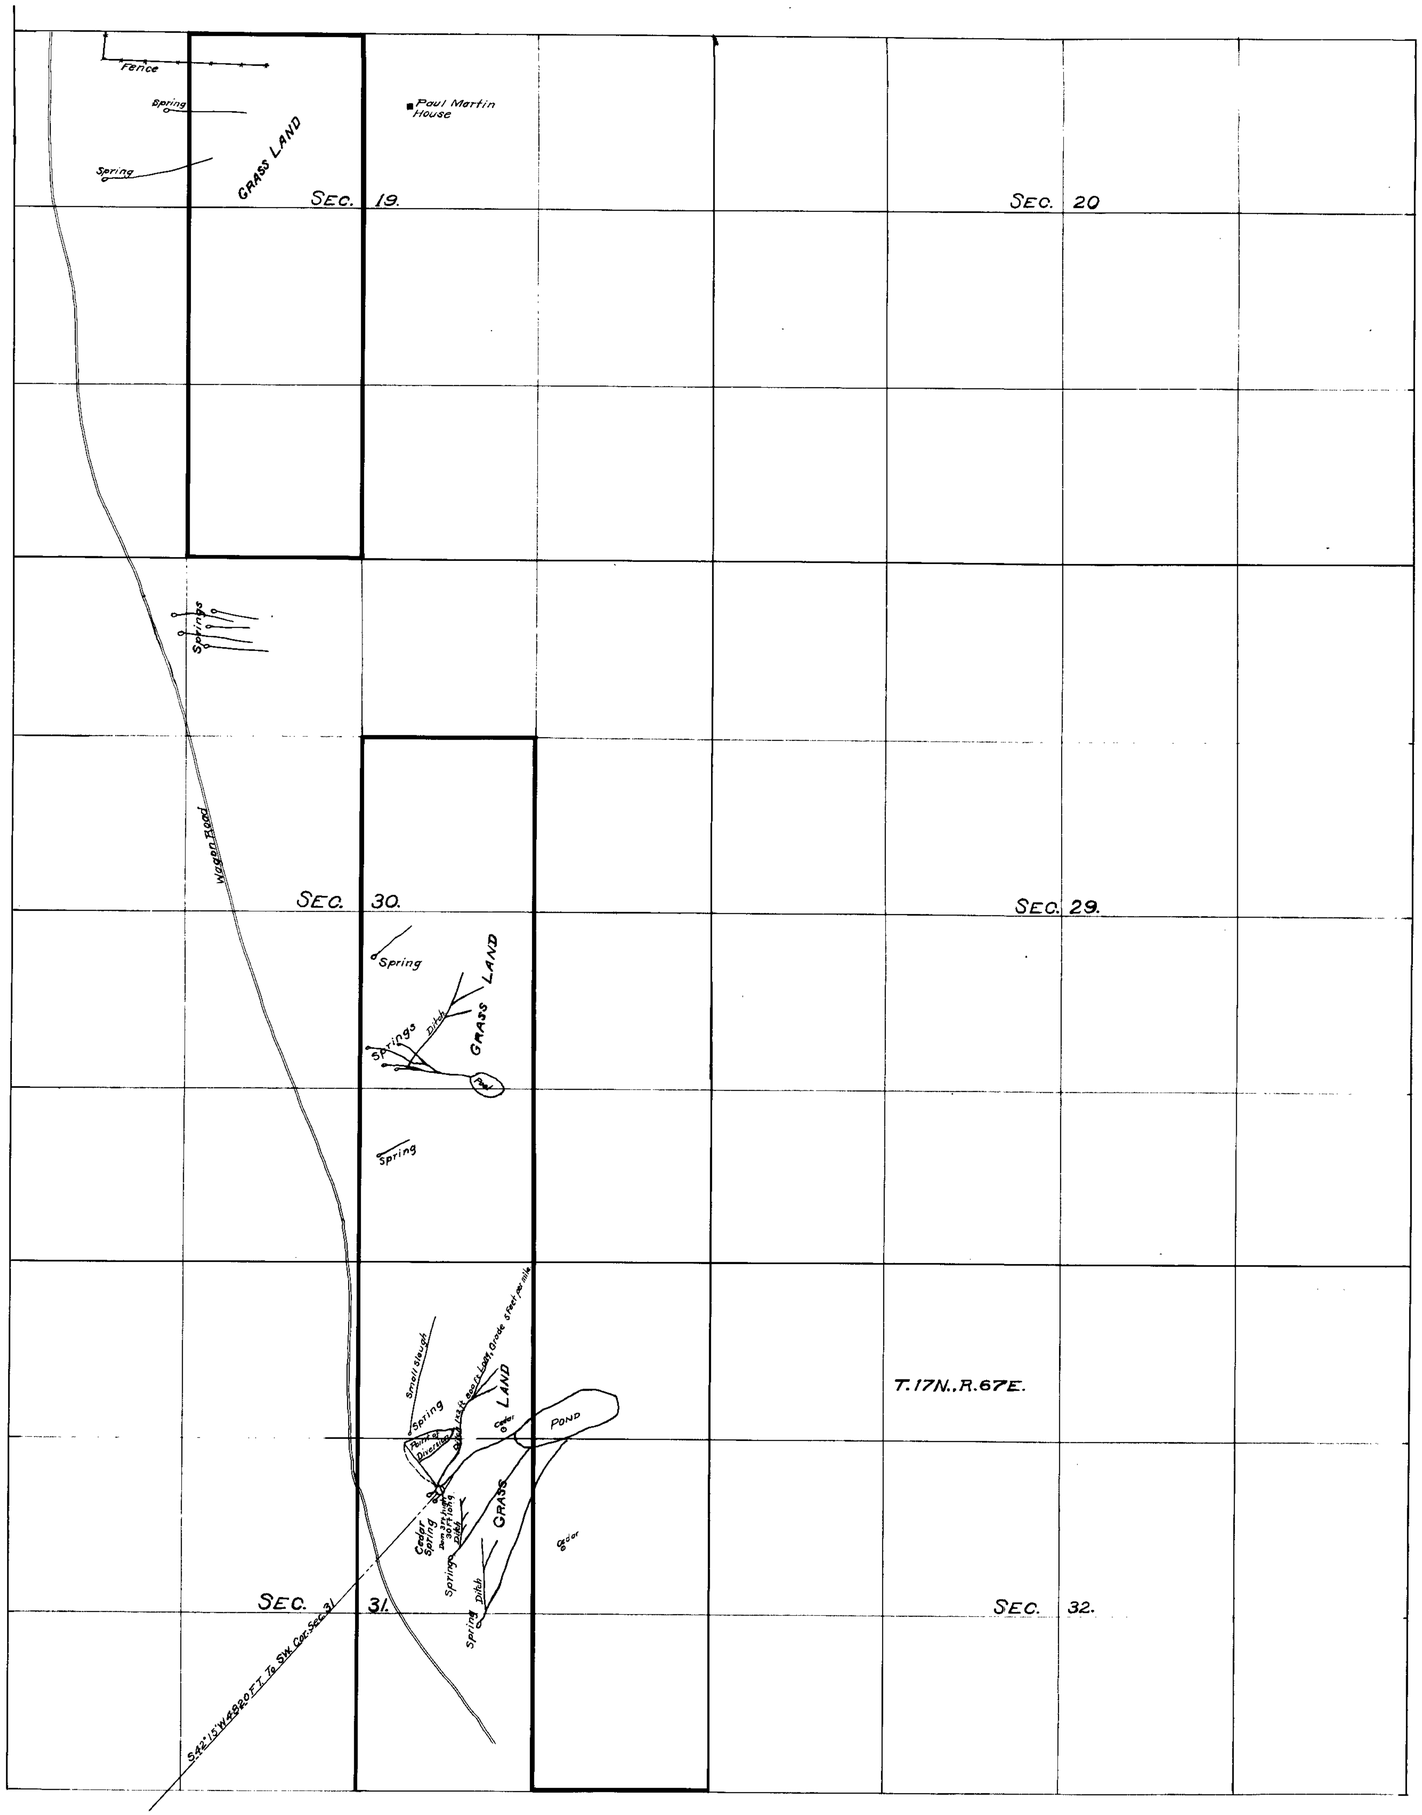


STATE OF NEVADA, }
County of White Pine } ss.

Frank W. Millard, being first duly sworn, deposes and says that the above map is a true and accurate plat of the lands irrigated by Adams & McGill as taken from the field notes of a survey made by me, completed on the 9th day of November 1912.

That the map and survey were made at the instance of Adams & McGill owner of said lands, and that it truly represents the irrigated lands of said Adams & McGill.

Frank W. Millard
Surveyor

Subscribed and sworn to before me, this 5 day of Dec 1912.

Notary Public, in and for White Pine County, Nevada.

Under No. 2745

Under No. 01220

N

# MAP
SHOWING THE USE OF CEDAR SPRING AND NUMEROUS SPRINGS
BY
ADAMS & McGILL
SCALE 600 FEET = 1 INCH.

167 BK. 3 for .200 c.f.s. 1-14-14.

01220-2745