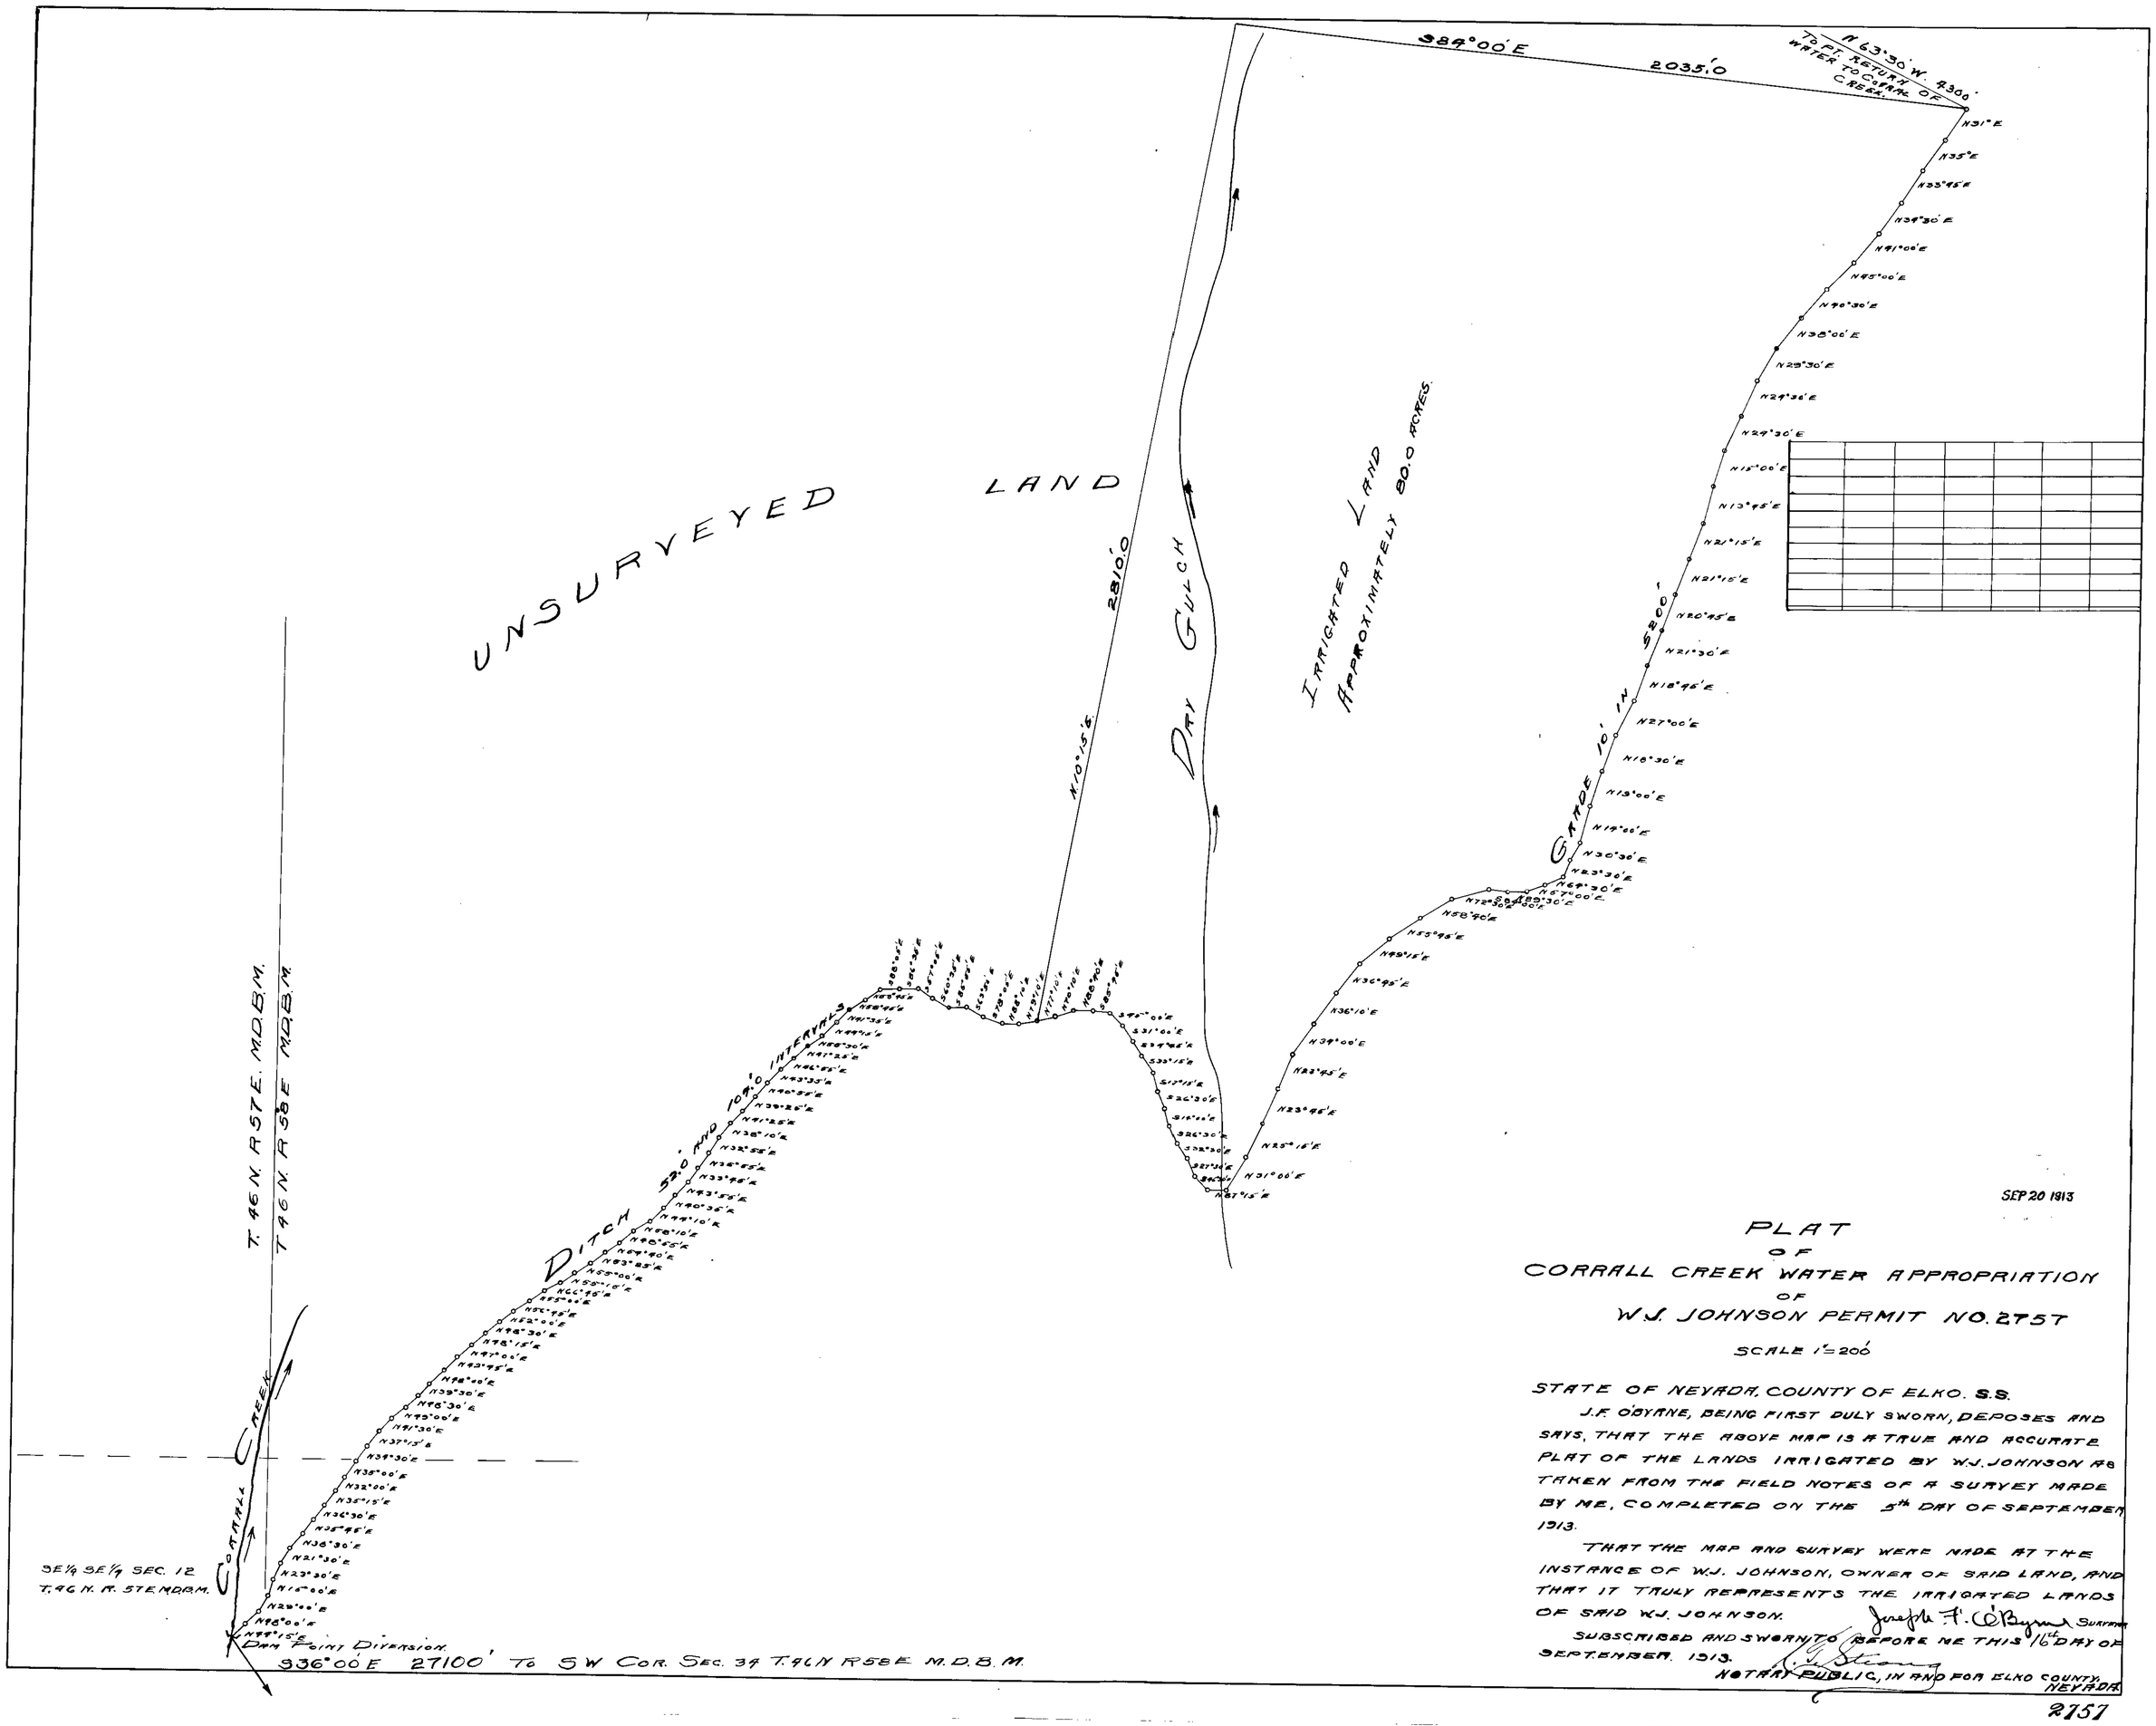

SEP 20 1913

PLAT
OF
CORRALL CREEK WATER APPROPRIATION
OF
W.J. JOHNSON PERMIT NO. 2757

SCALE 1" = 200'

STATE OF NEVADA, COUNTY OF ELKO. S.S.

J.F. O'BYRNE, BEING FIRST DULY SWORN, DEPOSES AND SAYS, THAT THE ABOVE MAP IS A TRUE AND ACCURATE PLAT OF THE LANDS IRRIGATED BY W.J. JOHNSON AS TAKEN FROM THE FIELD NOTES OF A SURVEY MADE BY ME, COMPLETED ON THE 5th DAY OF SEPTEMBER 1913.

THAT THE MAP AND SURVEY WERE MADE AT THE INSTANCE OF W.J. JOHNSON, OWNER OF SAID LAND, AND THAT IT TRULY REPRESENTS THE IRRIGATED LANDS OF SAID W.J. JOHNSON.

Joseph F. O'Byrne SURVEYOR

SUBSCRIBED AND SWORN TO BEFORE ME THIS 16th DAY OF SEPTEMBER, 1913.

NOTARY PUBLIC, IN AND FOR ELKO COUNTY, NEVADA

2757