Section	Sub-Division	Township	Range	Contents in Acreage	Description of Crop	Date of Last Cultivation

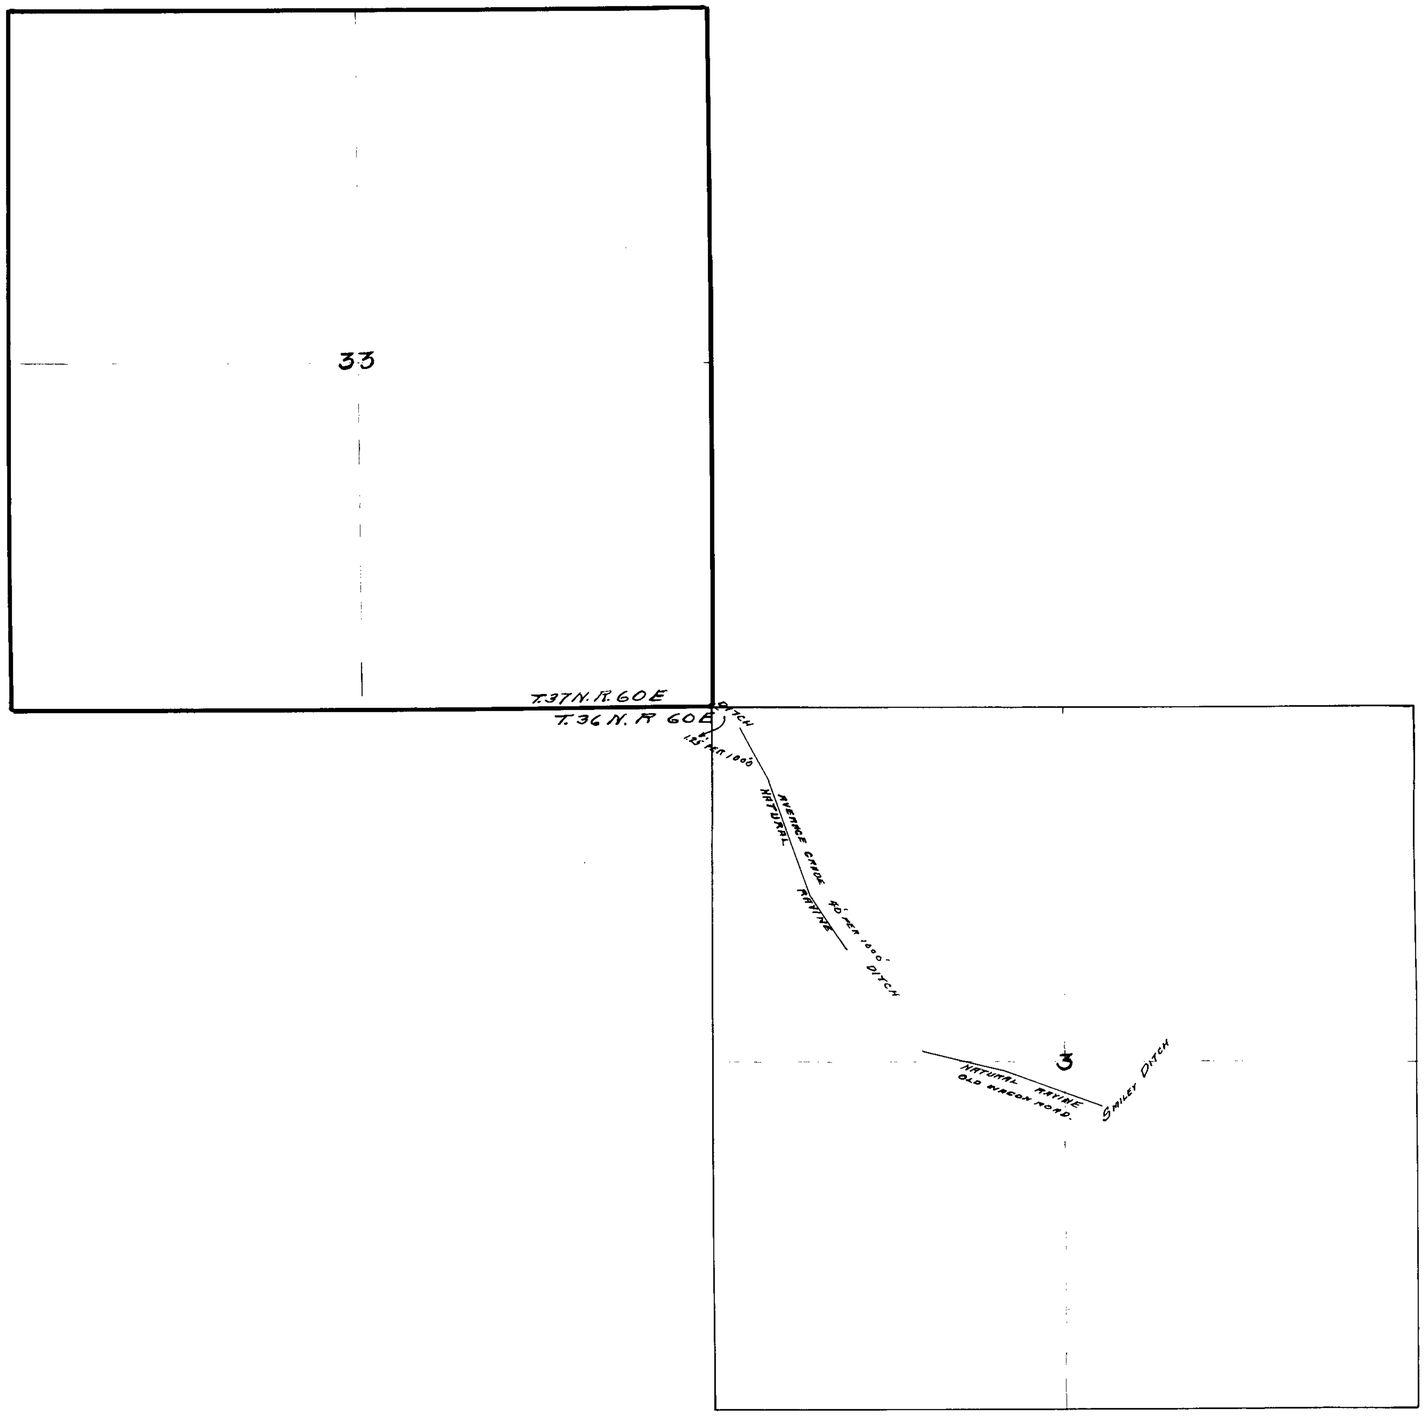

Certificate No. 1115, 1116 March 27, 1925 for 0.9809 c.f.s.

LAND TO BE IRRIGATED BY JOHN A., FRANK E., AND WILBUR H. SMILEY, DEETH, ELKO COUNTY, NEV.

WATER TAKEN FROM HERDER CREEK, THROUGH SMILEY DITCH.

SCALE 1" = 600'

Joseph F. O'Byrne SURVEYOR.

STATE OF NEVADA, COUNTY OF ELKO, S.S.

JOSEPH F. O'BYRNE, BEING FIRST DULY SWORN, DEPOSES AND SAYS THAT THE ABOVE MAP IS A TRUE AND ACCURATE PLAT OF THE LANDS IRRIGATED BY FRANK E. SMILEY, ET. AL. AS TAKEN FROM THE FIELD NOTES OF A SURVEY MADE BY ME COMPLETED ON THE 7TH. DAY OF APRIL, 1915

THAT THE MAP AND SURVEY WERE MADE AT THE INSTANCE OF FRANK E. SMILEY, ET. AL OWNERS OF SAID LANDS AND THAT IT TRULY REPRESENTS THE LAND TO BE IRRIGATED BY THE SAID FRANK E. SMILEY, ET. AL.

Joseph F. O'Byrne SURVEYOR

SUBSCRIBED AND SWORN TO BEFORE ME THIS 18TH. DAY OF JUNE 1915

Kaydee Henderson NEVADA.
NOTARY PUBLIC IN AND FOR ELKO COUNTY,

2758