Section	Subdivision	Township	Range	Cultivated Acreage	Description of Culture	Date of First Culture
28		27 N	49 E			
29		"	"			
31		"	"			
32		"	"			
33		"	"			

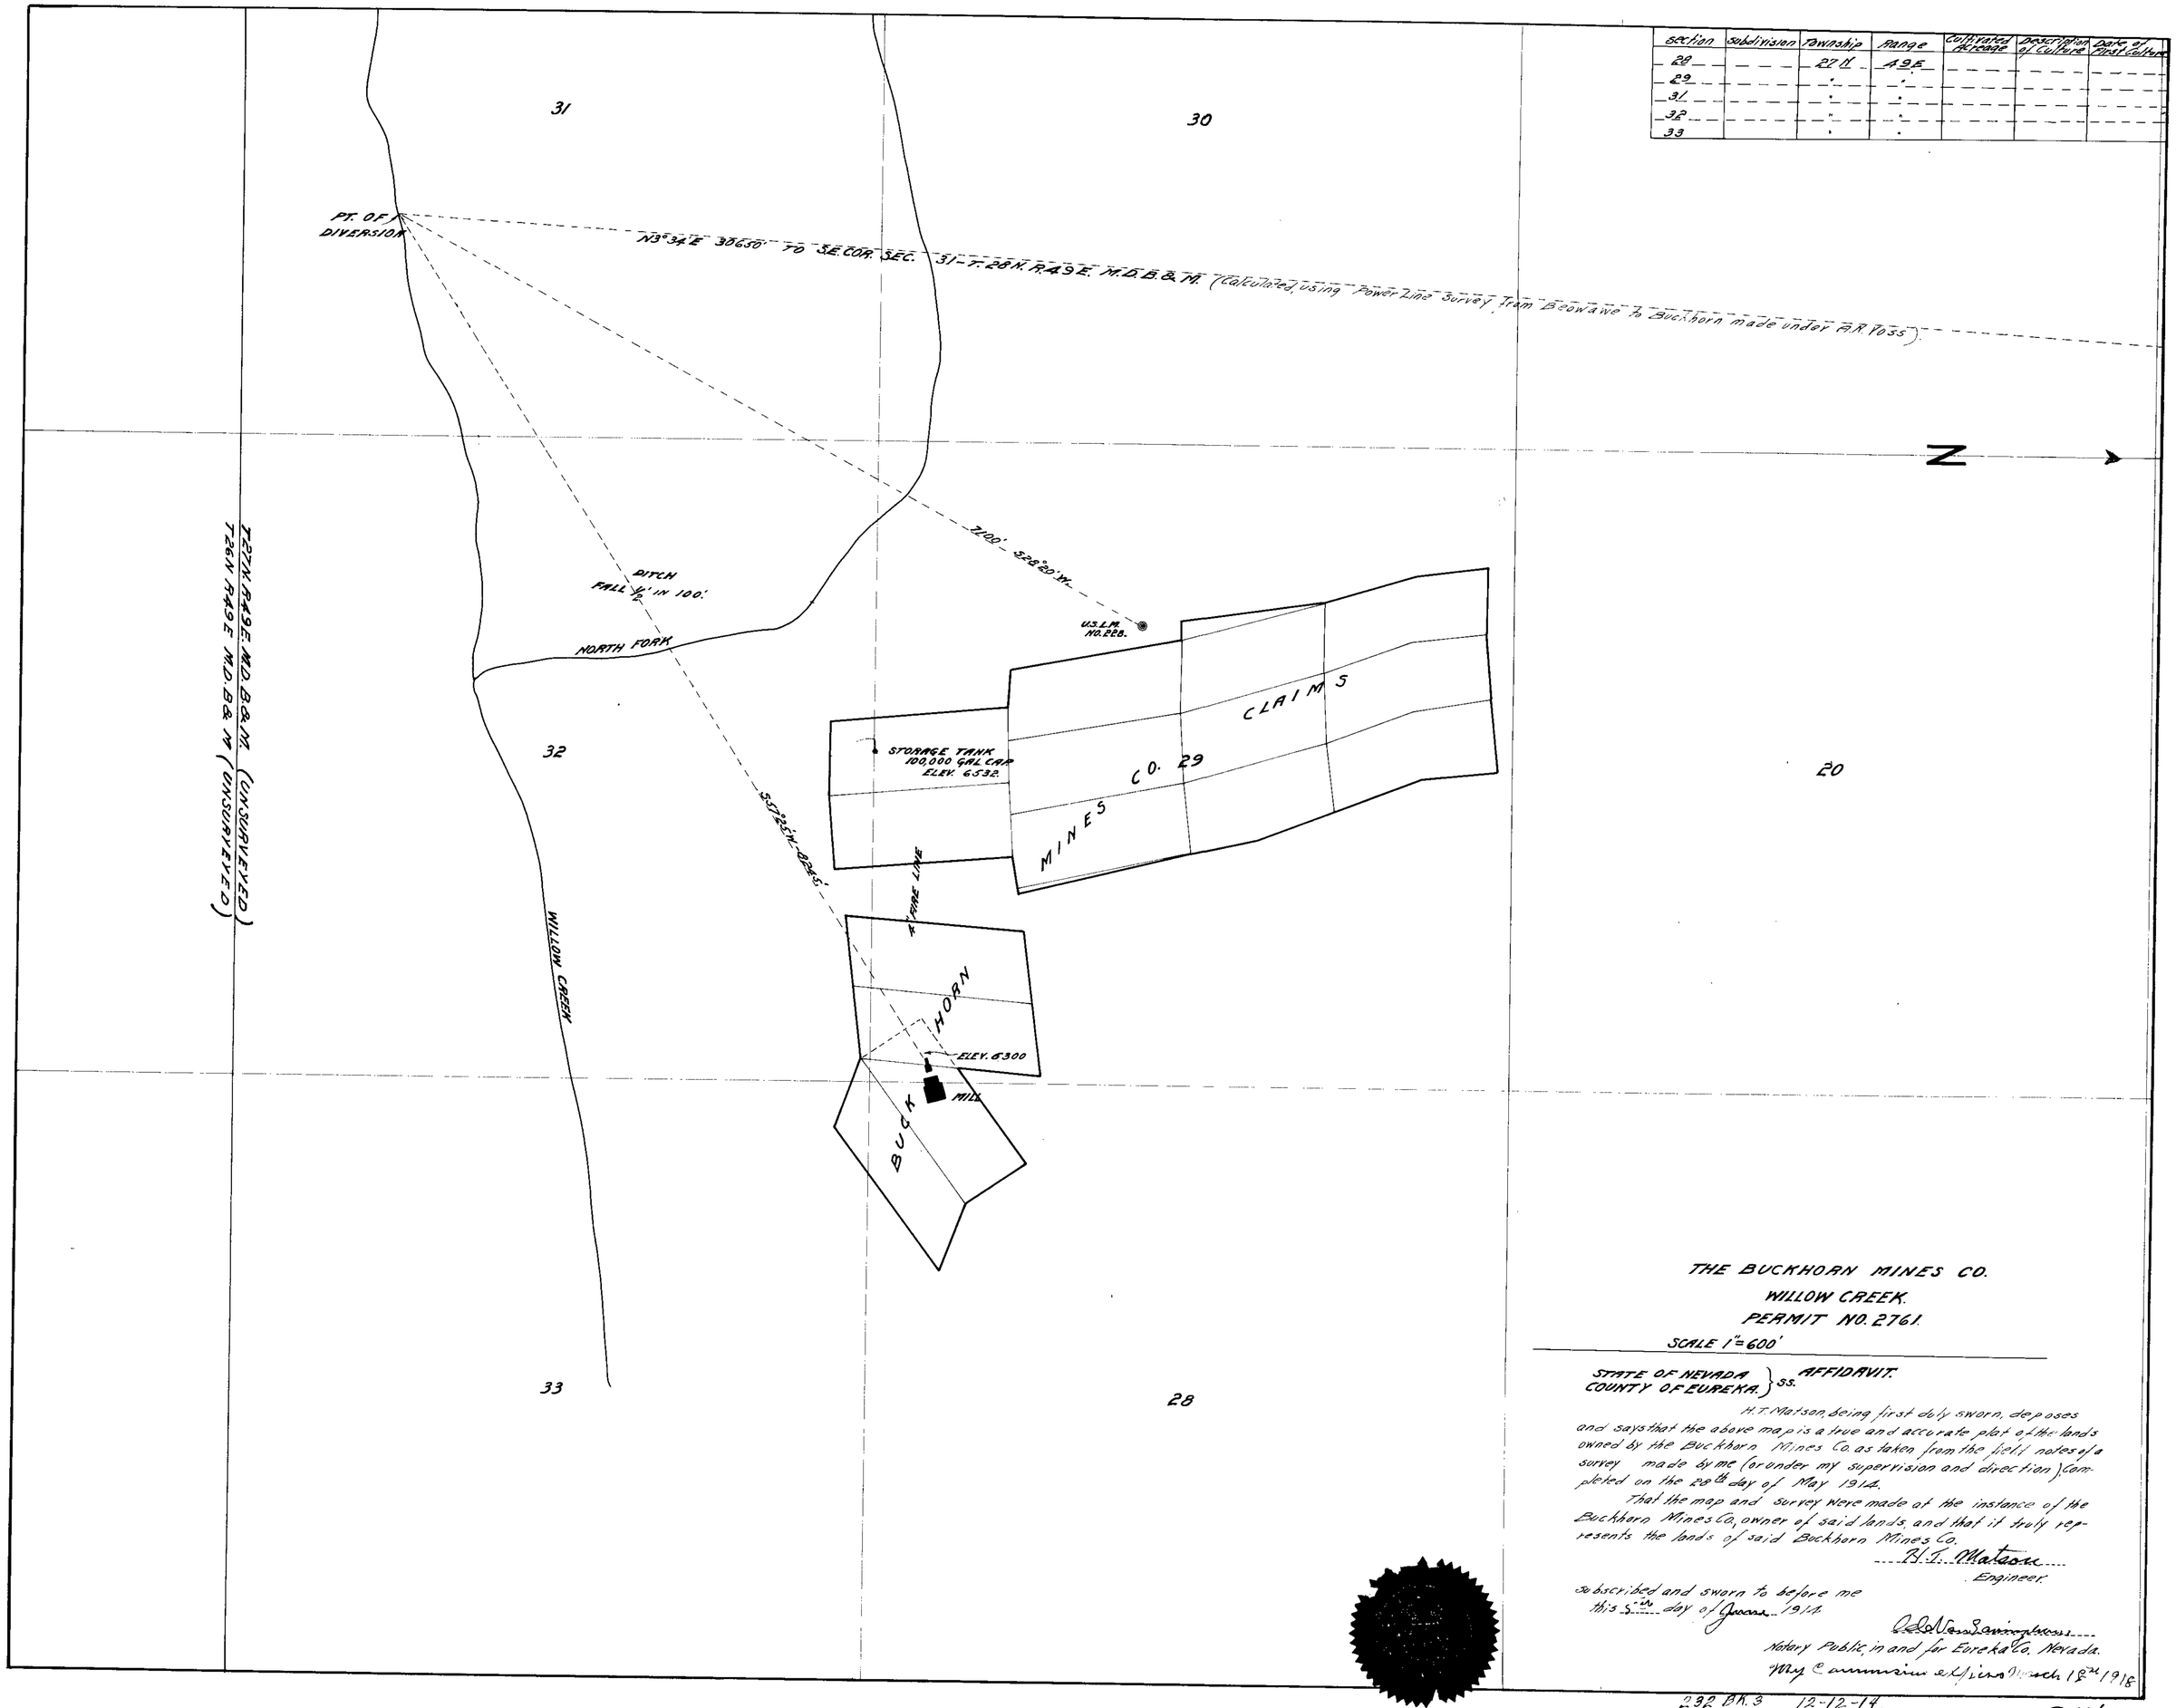

THE BUCKHORN MINES CO.
WILLOW CREEK.
PERMIT NO. 2761.

SCALE 1" = 600'

STATE OF NEVADA
COUNTY OF EUREKA } SS.

AFFIDAVIT.

H. T. Matson, being first duly sworn, deposes and says that the above map is a true and accurate plat of the lands owned by the Buckhorn Mines Co. as taken from the field notes of a survey made by me (or under my supervision and direction) completed on the 28th day of May 1914.

That the map and survey were made at the instance of the Buckhorn Mines Co., owner of said lands, and that it truly represents the lands of said Buckhorn Mines Co.

H. T. Matson
Engineer.

Subscribed and sworn to before me this 5th day of June 1914.

[illegible]
Notary Public, in and for Eureka Co. Nevada.
My Commission expires March 18th 1918

232 BK. 3 12-12-14.
for 0.400 c.f.s.

2761