Section Subdivision.	Twp.	Range	Area Acres.	Kind of Culture.	Date of first Culture.
Unsurveyed.	19	62	19.5	Grain.	
"	"	"	28.8	Alfalfa.	
"	"	"	5.4	Spuds.	
"	"	"	2.3	Garden.	
"	"	"	1.7	Corn.	

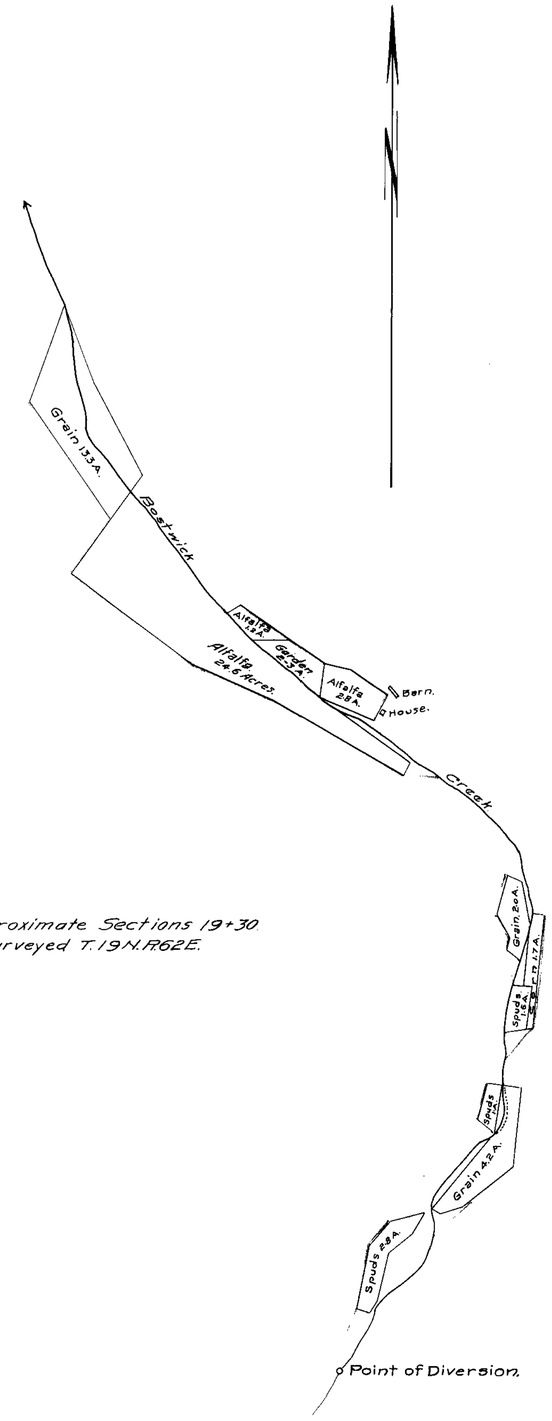

Approximate Sections 19+30
Unsurveyed T.19N.R.62E.

Note:
Ditches are shown in Red.

STATE OF NEVADA
COUNTY OF WHITE PINE.

I, W.B. Colwell, being first duly sworn, depose and say that the above map is a true and accurate plat of the lands irrigated by W. C. BRADLEY ——— as taken from the field notes of a survey made by me, completed on the 24TH Day of July 1918.

That the map and survey were made at the instance of ——— W. C. Bradley - owner of said lands, and that it truly represents the irrigated lands of said W.C. Bradley.

W.B. Colwell.
Surveyor.

Subscribed and sworn to before me, this 30th day of October 1918.

G. K. Moore
Notary Public in and for White Pine County Nevada.

Cultural Map.
Permit No. 2764.
From Bostwick Creek.
W.C. Bradley of Ely Nevada.
Scale 600'=1."

2764

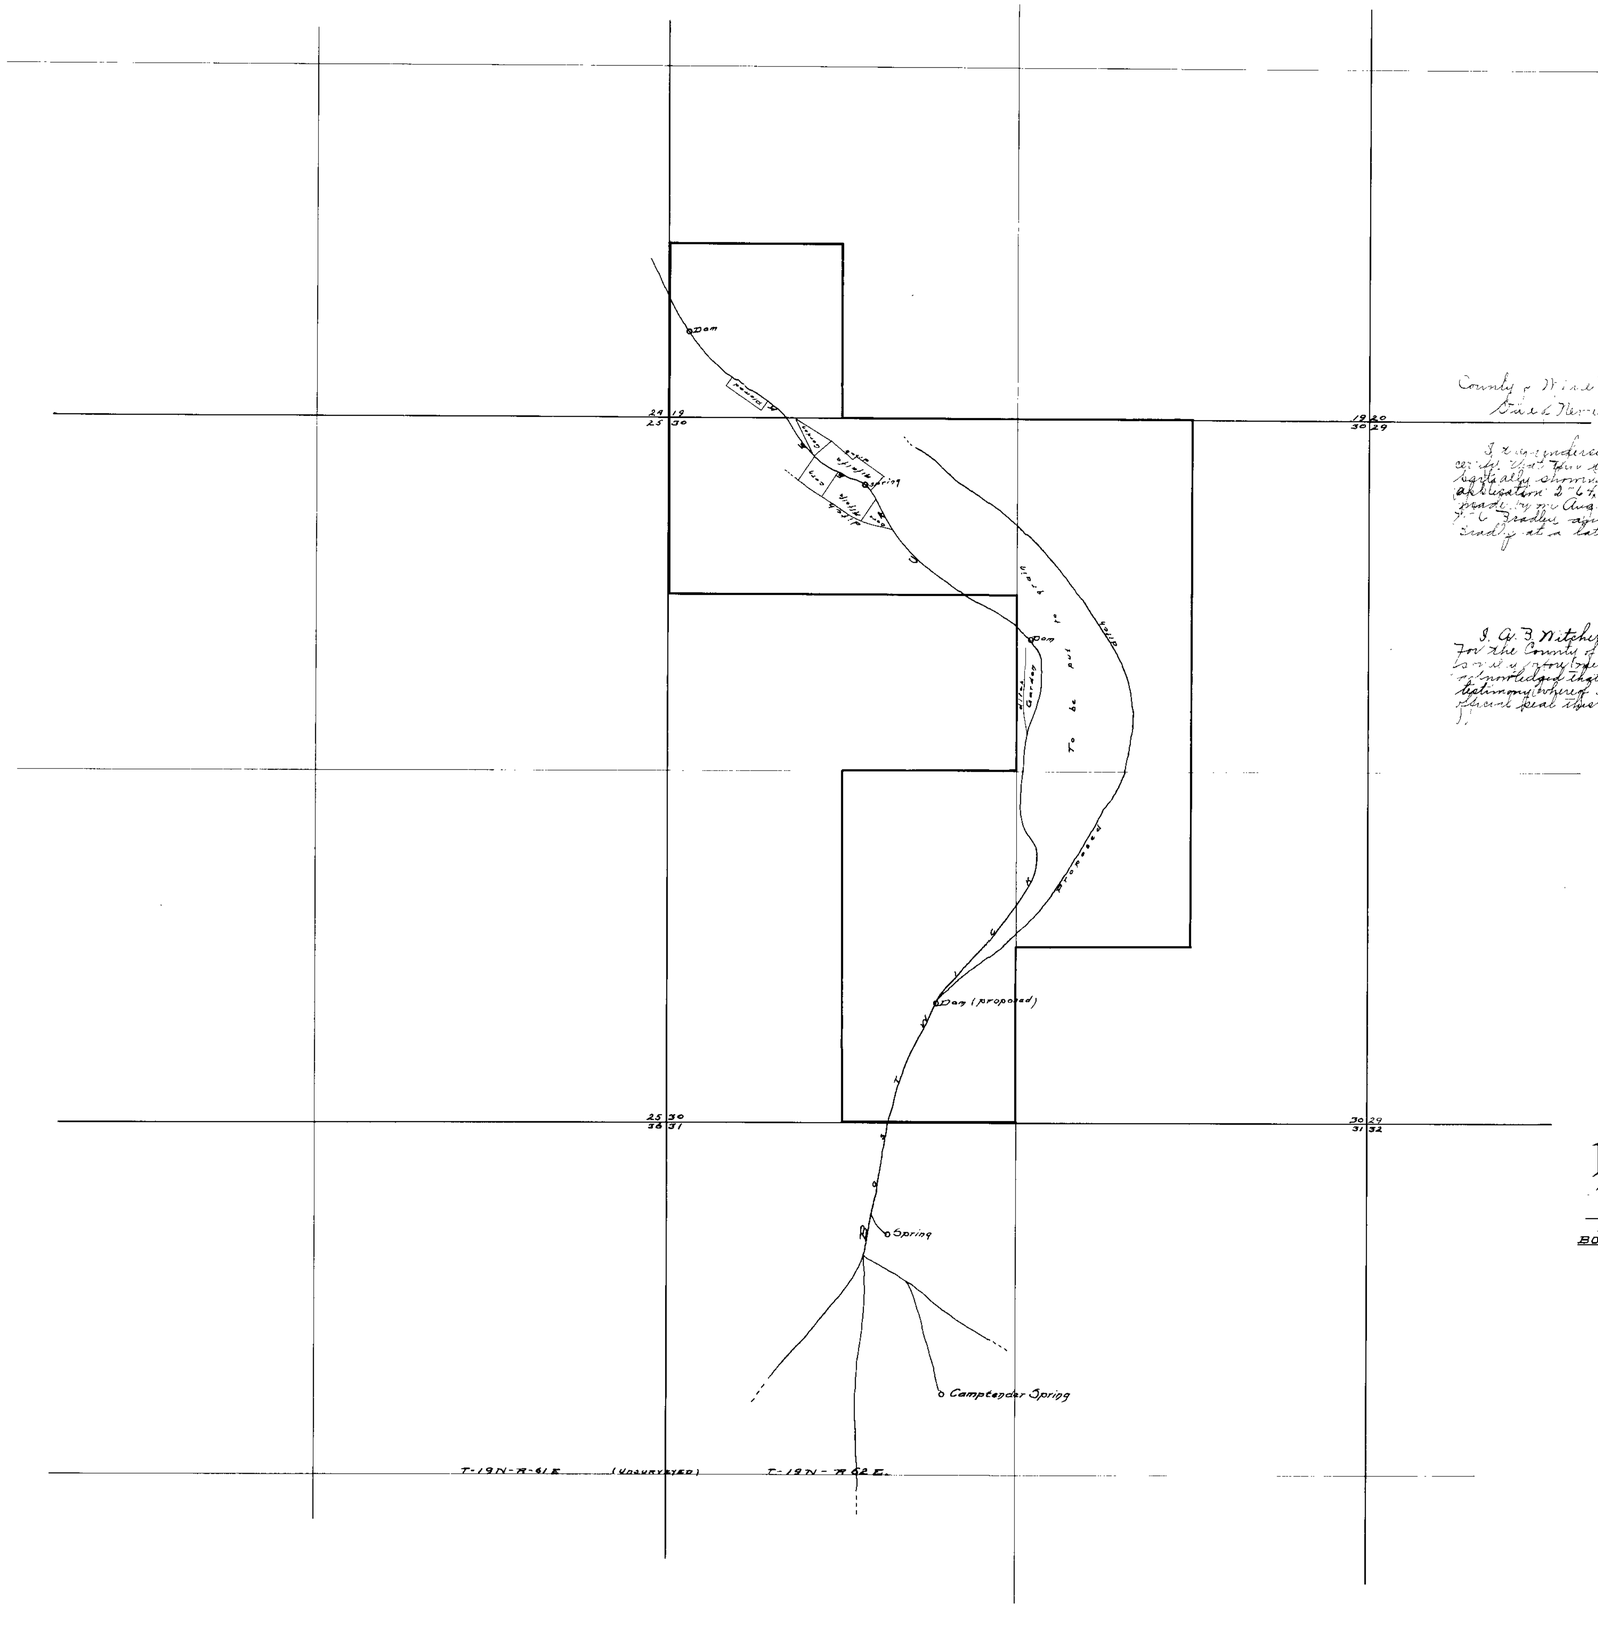

County of White Pine
State of Nevada } ss

I, the undersigned, John H. Wattson, do hereby certify that this as a person, matter correct plat partially showing ditches, culture etc. under Water Application 2764 taken from notes of a survey made by me Aug. 27, 1913 at the instance of W. C. Bradley and from data furnished by Mr Bradley at a later date.

John H. Wattson

I, A. B. Witcher, a Notary Public, within and for the County of White Pine, State of Nevada, personally before me appeared John H. Wattson who acknowledged that he did sign the foregoing in testimony whereof I hereunto set my hand and official seal this thirteenth day of May, 1915

A. B. Witcher
Notary Public

PLAT
— Showing a —
partial approximation
of
DITCHES, CULTURE, ETC.
Under
APPLICATION # 2764
BOSTWICK CREEK
by
W. C. BRADLEY
Scale 600 ft. = 1 in.

2764