Goldbanks Quicksilver Co
Map showing Spring, Reduction works and proposed pipe line their relative location and elevation.
Scale 1 inch = 400 ft
Surveyed in Aug 1913
Map made in June-1914
by R. E. Tilden
of Winnemucca Nevada

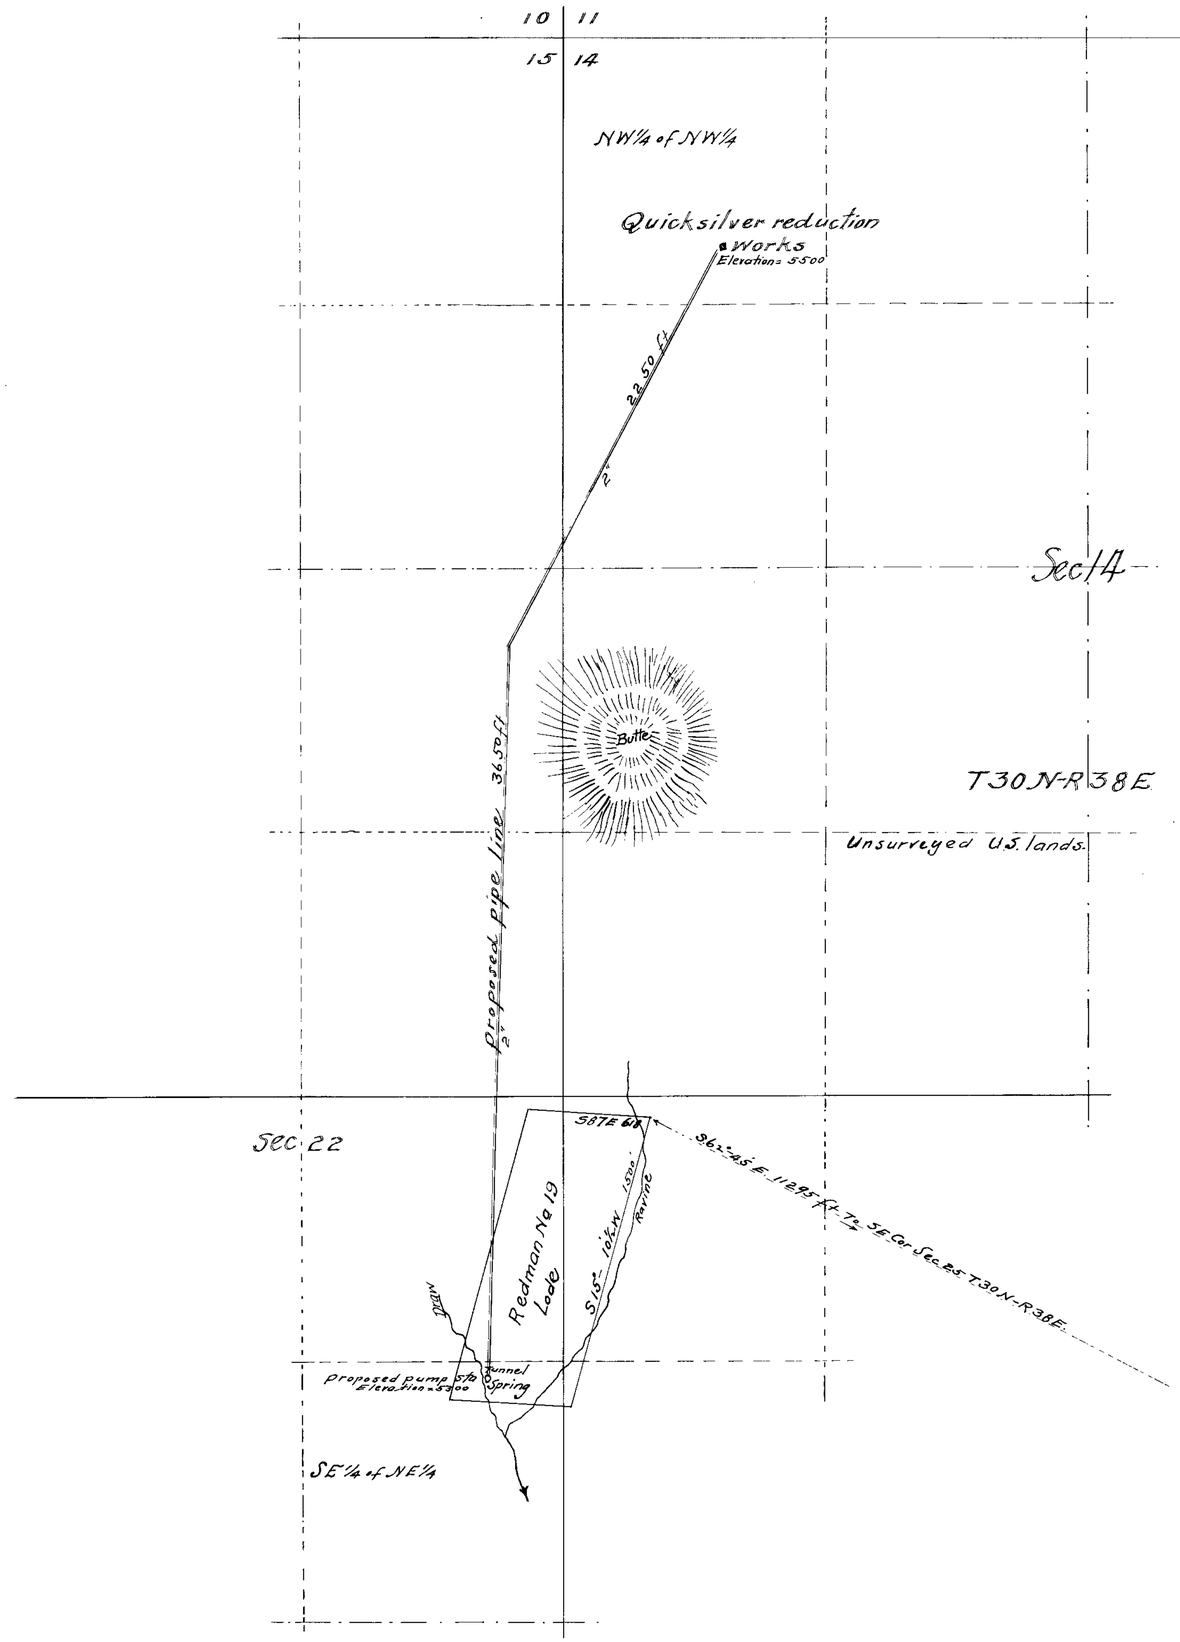

State of Nevada }
County of Humboldt } ss

I, W. G. Adamson, being first duly sworn deposes and says that the above map is a true and accurate plat of the proposed pipe line from the spring to the reduction works as taken from the surveys made under the direction of R. E. Tilden Civil Engr authorized by me Aug 9-12-1913. That the map and survey were made at the instance of the "Goldbanks Quicksilver Co" owner of said reduction works and that it truly represents the Spring and works of the Company.

Subscribed and sworn to before this 1st day of June 1914
C. L. Muckay
Notary Public in and for
Humboldt County Nevada

Signed. W. G. Adamson

292 Bk. 3 12-14-16.
for. 01 c. f. s.

2769