Section	Sub Division	Twp	Range	Cultivated acreage	Description of Culture	Date of First Culture
32	SE¼ SW¼	43 N	40 E			
5	NE¼ NW¼	42 N	40 E			
5	NW¼ NE¼	42 N	40 E			
5	SW¼ SW¼	42 N	40 E			
8	NW¼ NW¼	42 N	40 E			
8	SW¼ NW¼	42 N	40 E			
18	E½ NE¼	42 N	40 E			
17	NW¼	42 N	40 E			

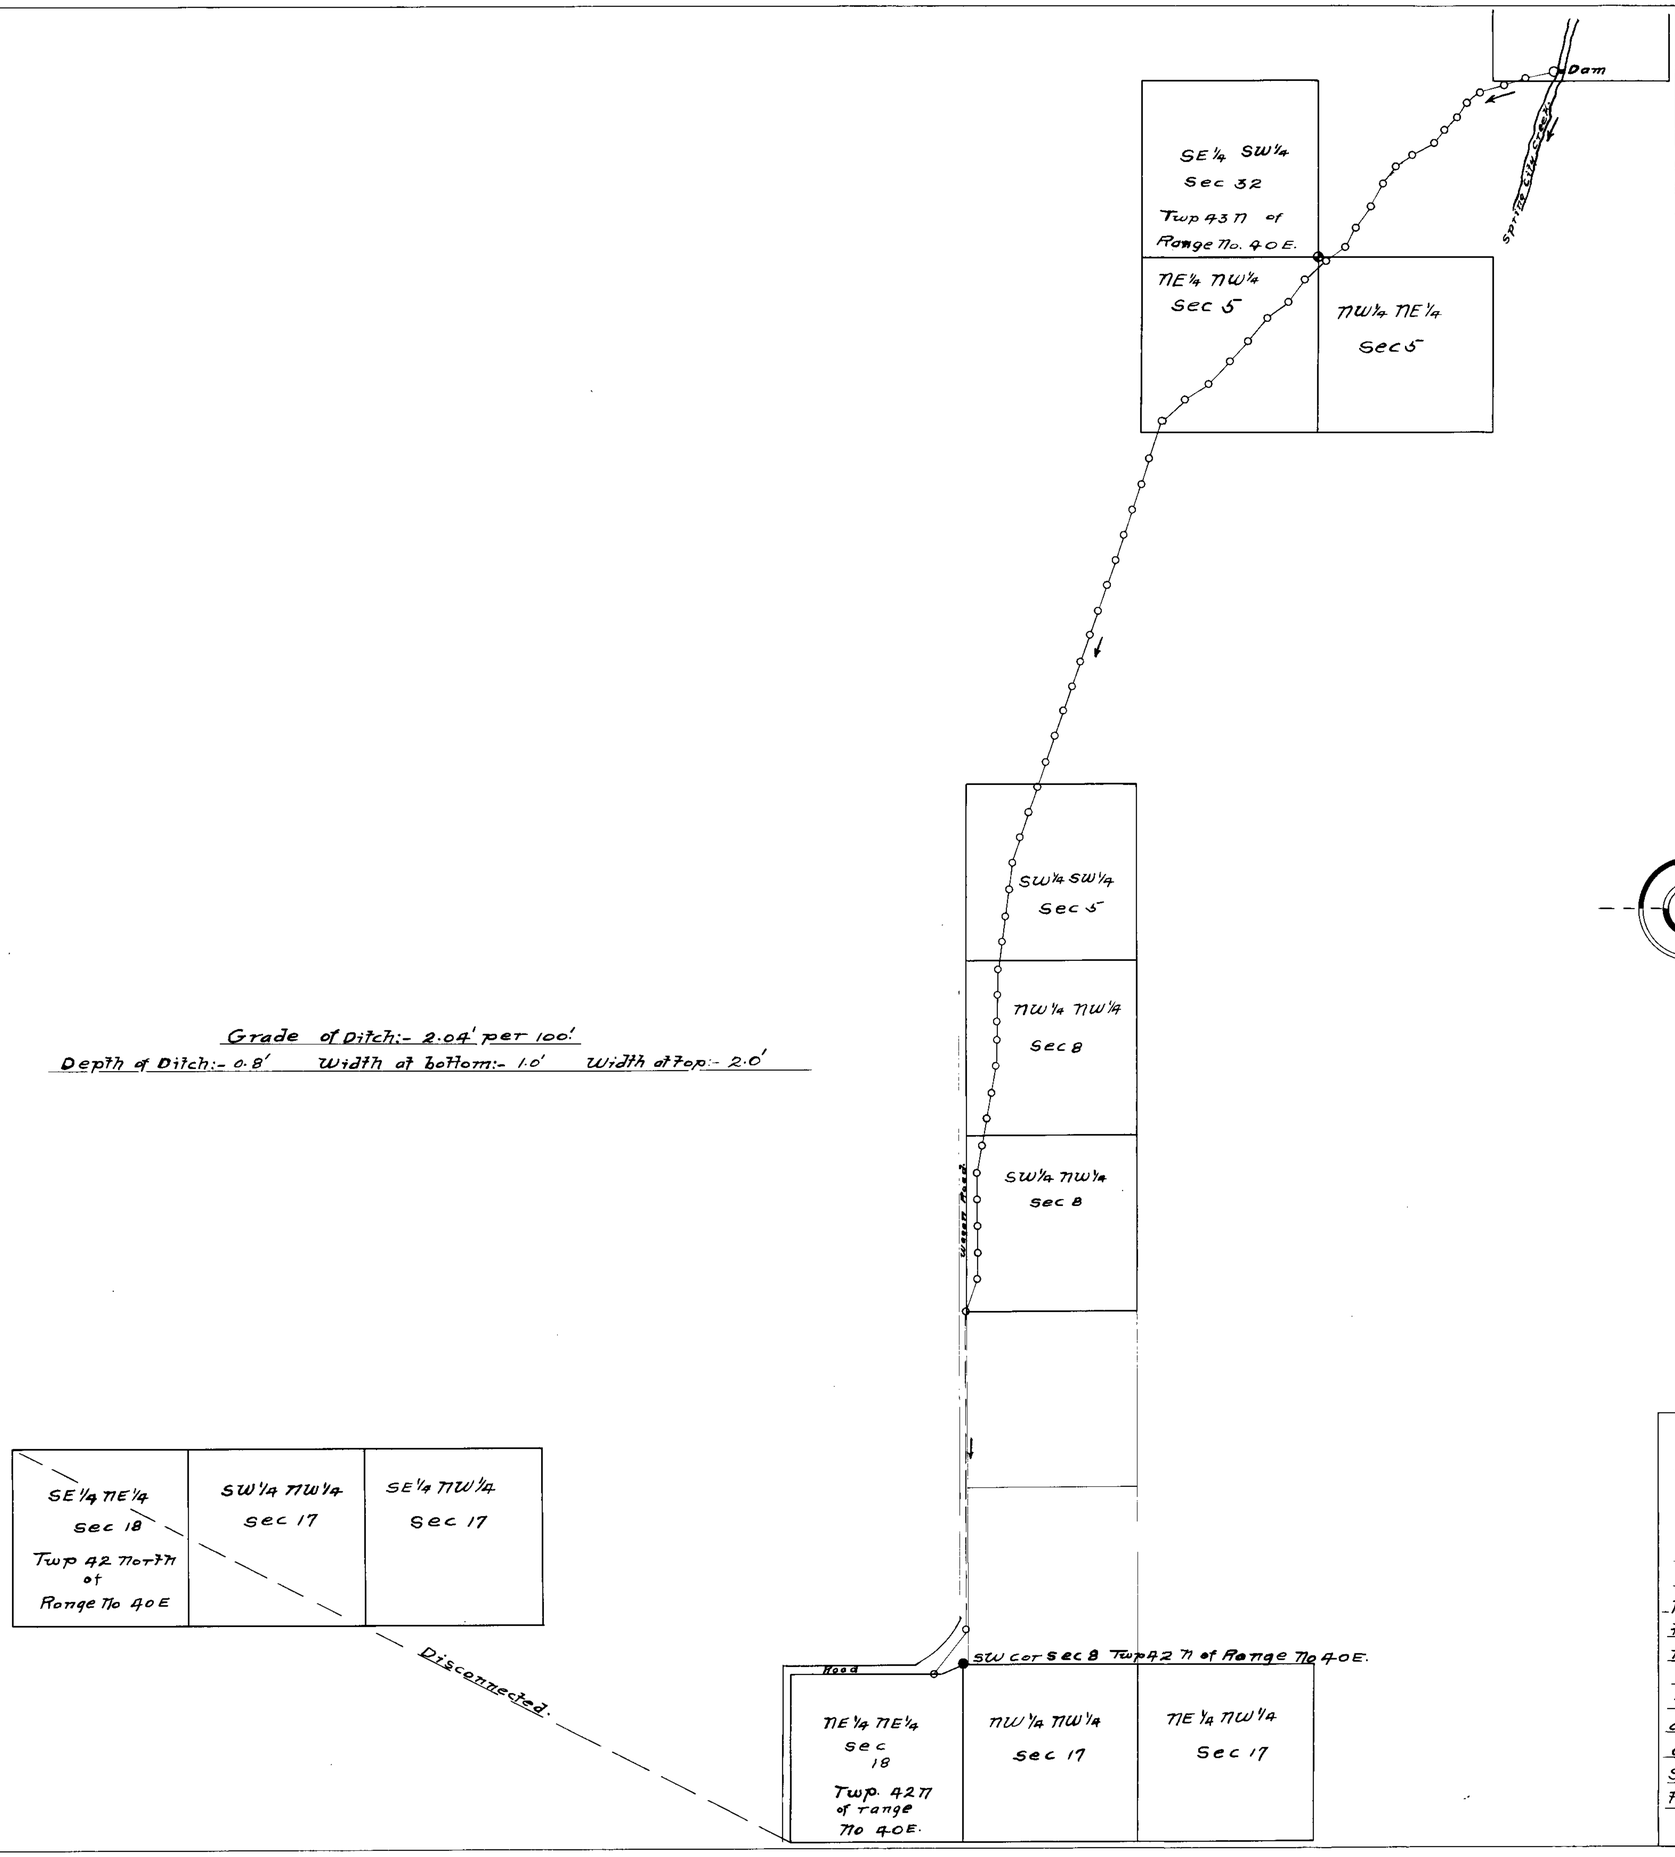

Name of Water User:- Ruth M. Taylor.

Name of the stream:- Spring City Canon Creek.

STATE of NEVADA, } S.S.
County of Humboldt.

R. M. Taylor, being first duly sworn, deposes and says that the above map is a true and accurate plot of the lands irrigated by Ruth M. Taylor, as taken from the field notes of a survey made by me, completed on the 10th day of Aug. 1914.

That the map and survey were made at the instance of Ruth M. Taylor, owner of said lands, and that it truly represents the irrigated lands of said Ruth M. Taylor.

R. M. Taylor
Surveyor.

Subscribed and sworn to before me, this 19th day of July, 1915.

John S. Case
Notary Public in and for Humboldt County, Nevada.

2773