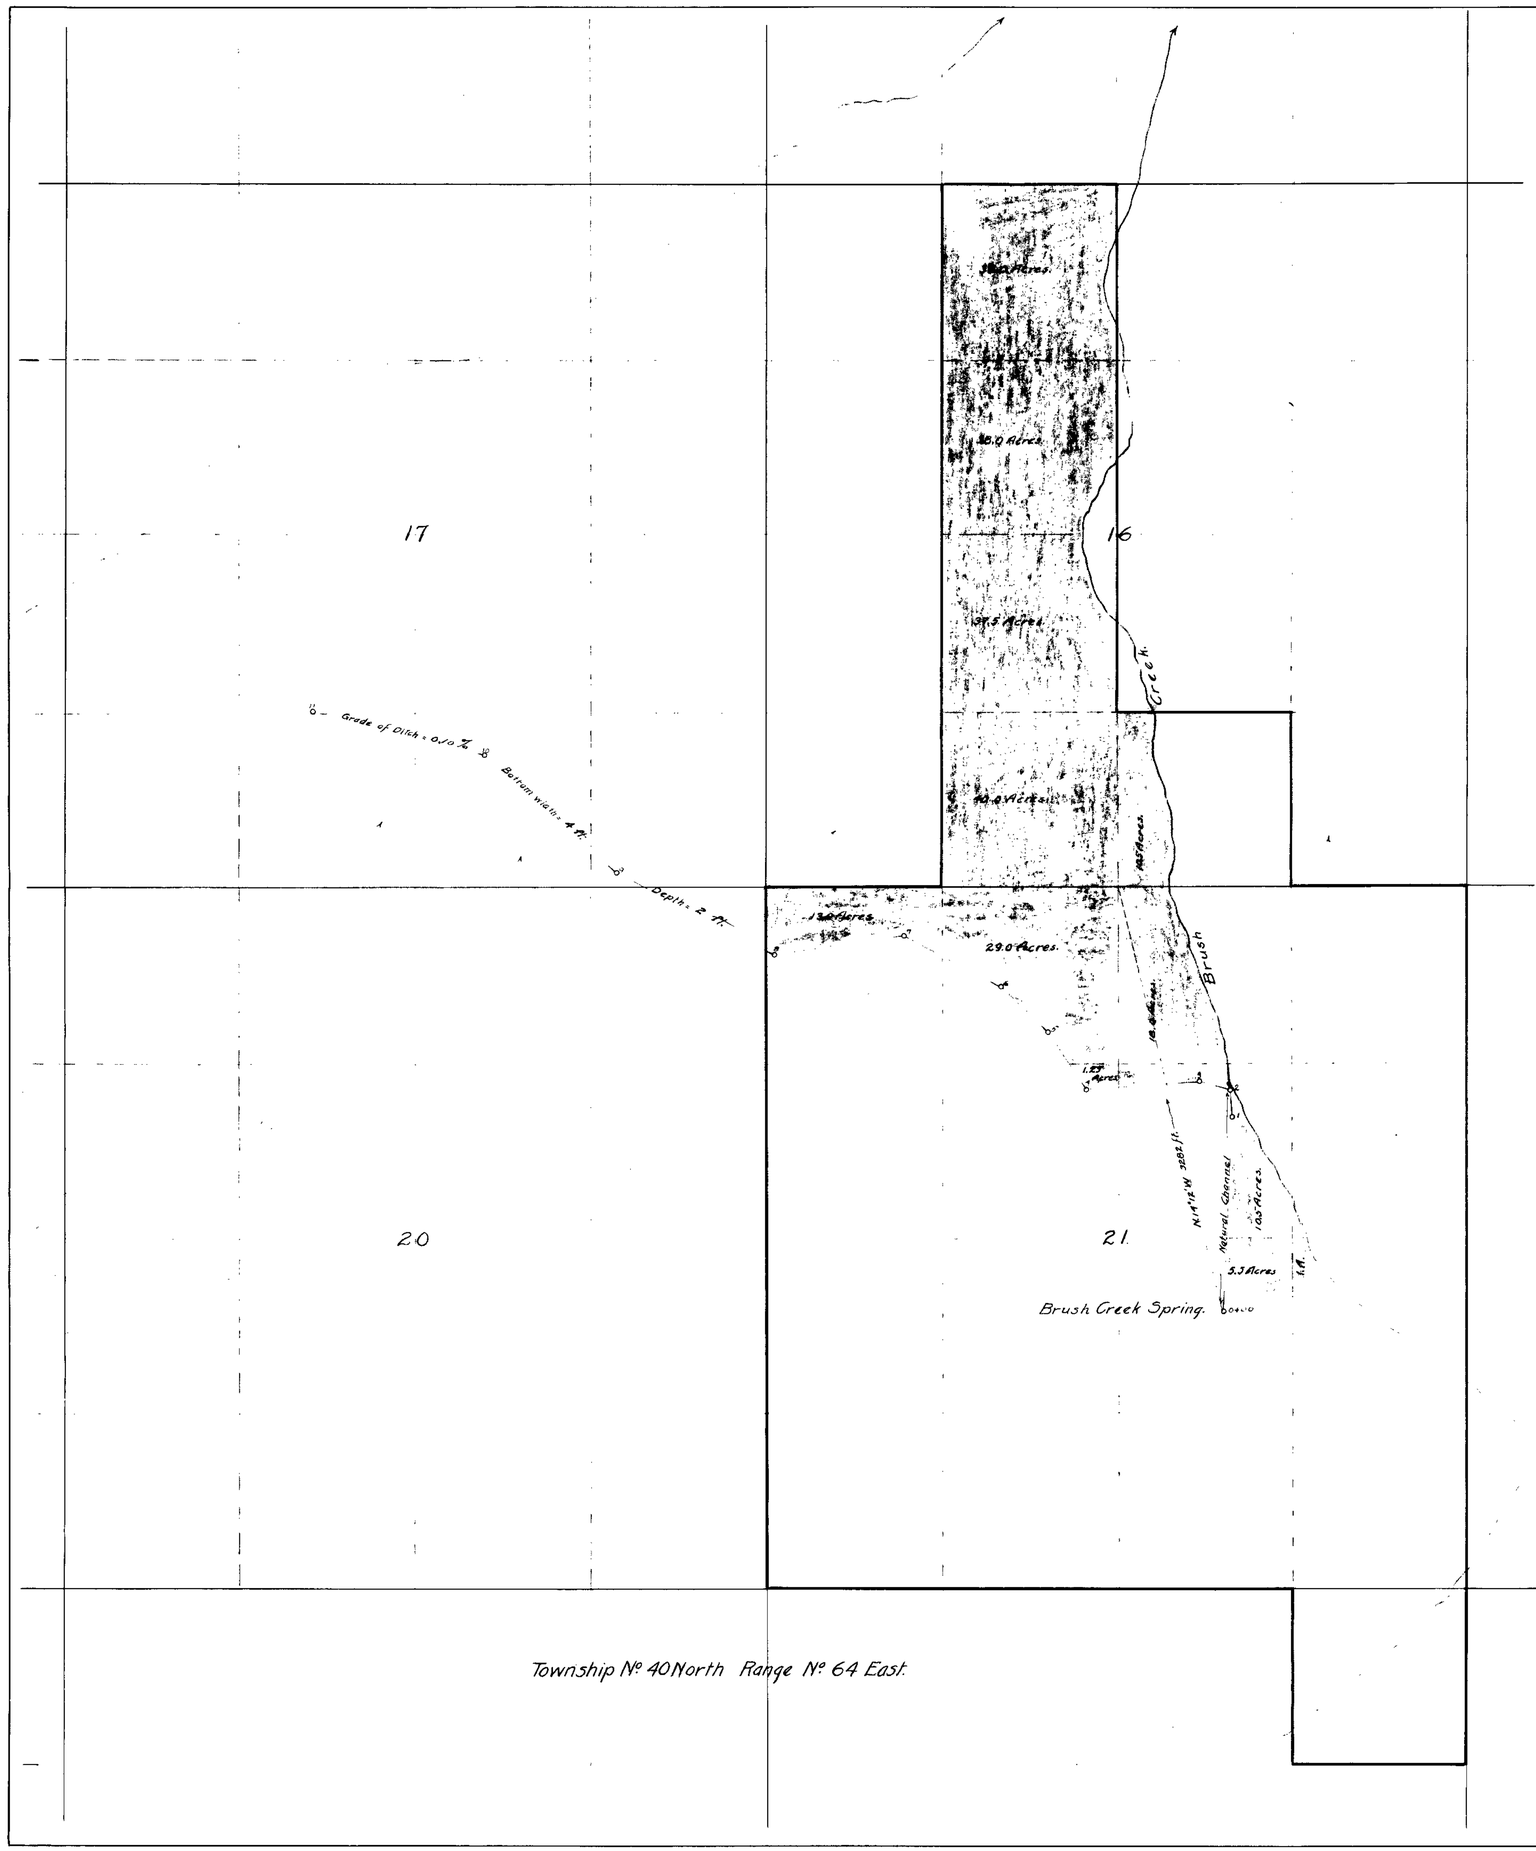

STATE OF UTAH
County of Weber

I, E.B. Coulson being first duly sworn, deposes and says that above map is a true and accurate plat of the lands irrigated by the Vineyard Land and Stock Company as taken from the field notes of a survey made by me completed on the 17th day of May 1914.

That the map and survey were made at the instance of the Vineyard Land and Stock Company, owner of said lands, and that it truly represents the irrigable lands of said Vineyard Land and Stock Company.

E.B. Coulson
Surveyor.

Subscribed and sworn to before me this 12 day of June 1914.

Notary Public, in and for Weber County, Utah.

CULTURAL MAP
SHOWING
IRRIGATED LANDS OF THE VINEYARD LAND & STOCK COMPANY
IN ELKO COUNTY NEVADA
UNDER
DITCH DIVERTED FROM BRUSH CREEK SPRING.
AND BUILT UNDER WATER PERMIT No. 2785.

SCALE 1 inch = 600 ft. SURVEYED _____

IRRIGATED LAND = _____ ACRES.

2785