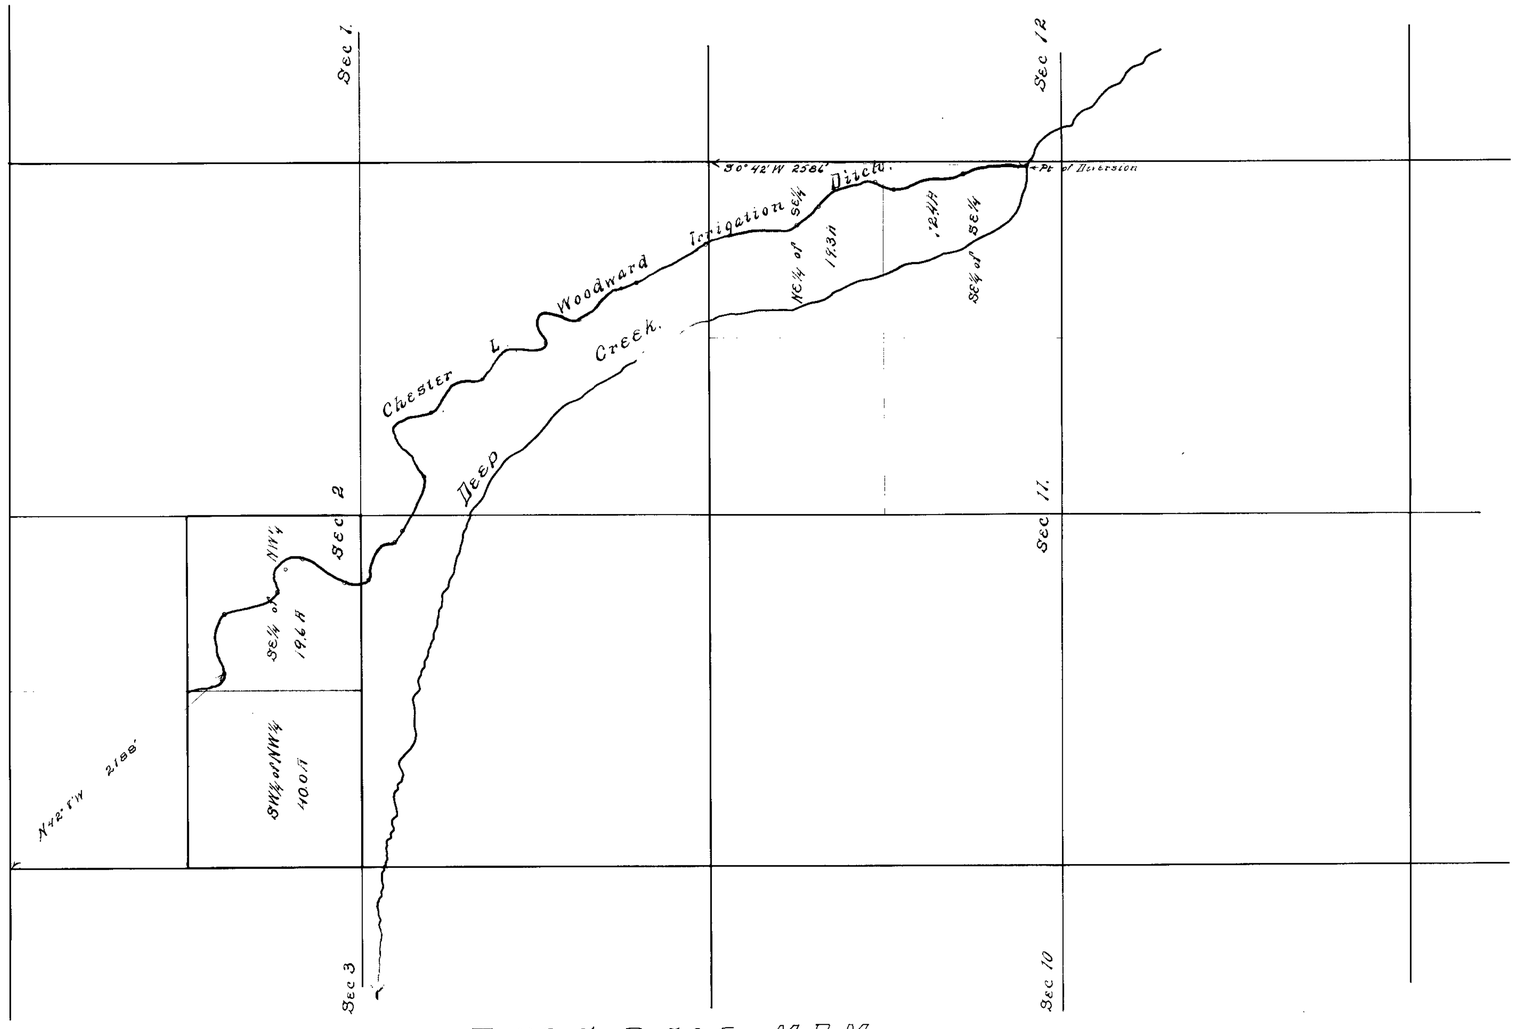

T. 42 N. R. 52 E. M.D.M.

Scale 600 Ft ≈ 1 Inch.

State of Nevada }
County of Elko } ss

Philo S White, being first duly sworn, deposes and says that the above map is a true and accurate plat of the Chester L. Woodward irrigation ditch as taken from the field notes of a survey made under my supervision and direction completed on the fourth day of April, 1914, that such survey was made at the instance of Chester L. Woodward; that the map represents the works described in application No. 2794, together with the location of streams and ditches in the immediate vicinity.

Philo S. White Surveyor.

Subscribed and sworn to before me this, the 23 day of April 1914.

John Mahe

~~Justice of the Peace for~~ Township Elko County, Nevada.

Notary Public.

382 BK. 3 12-16-18
for .823 c.f.s.

2794