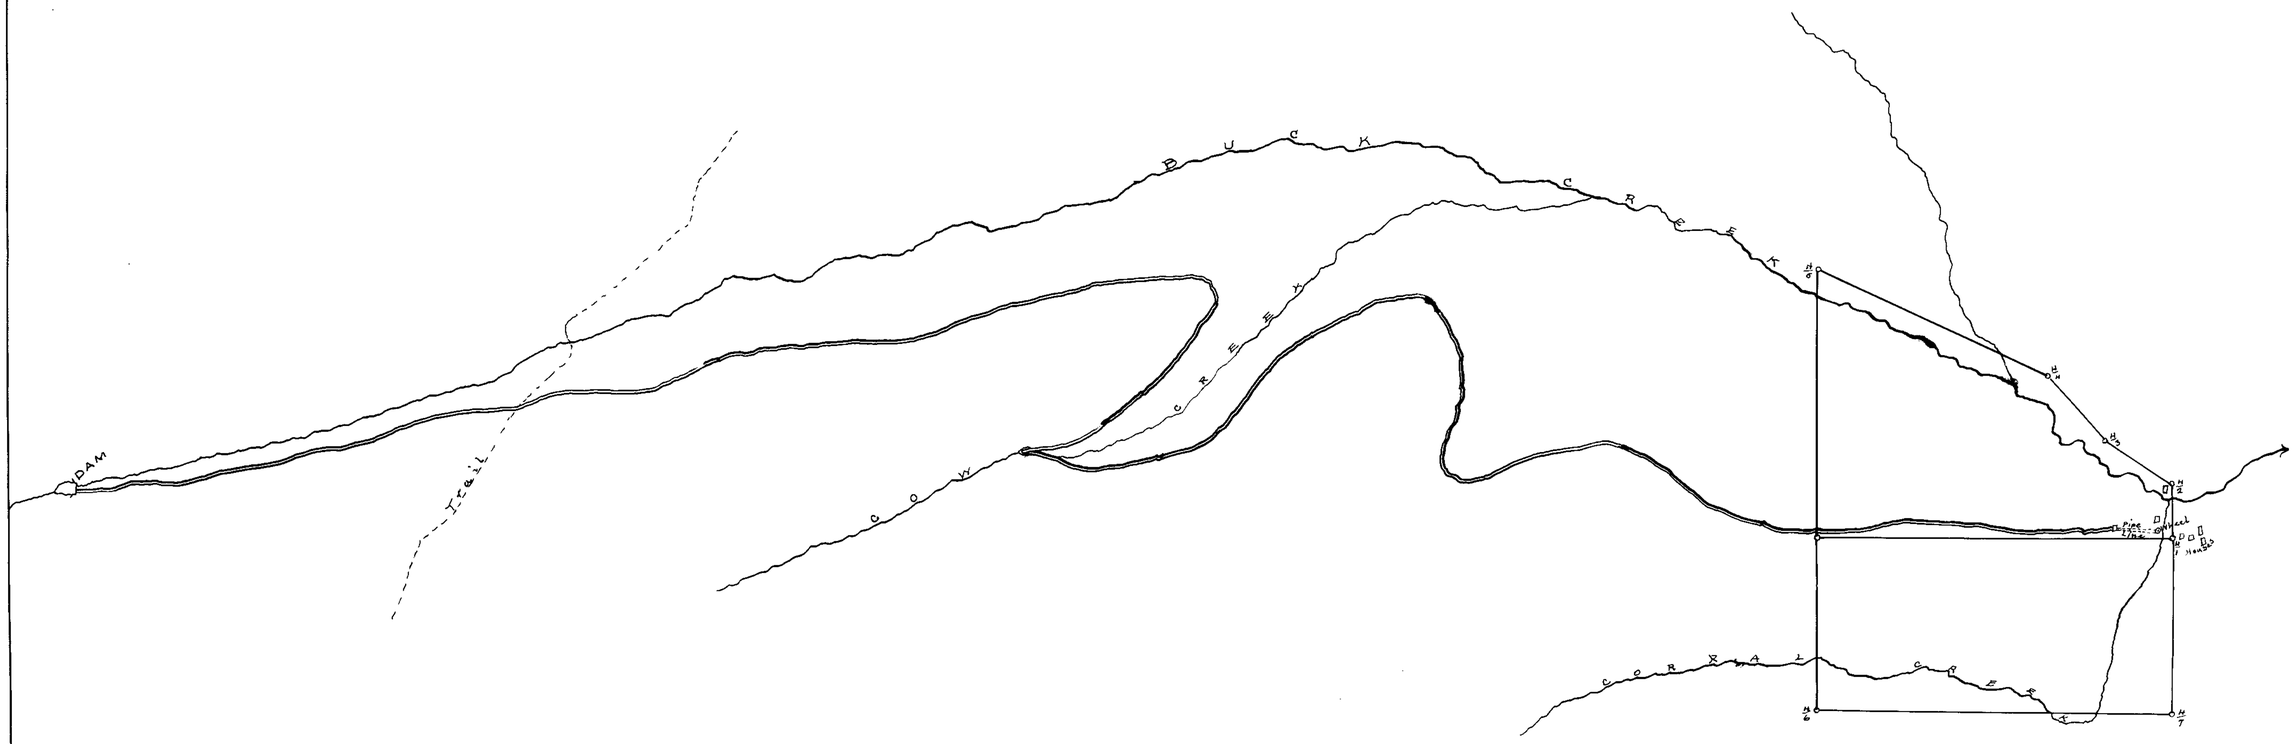

PLAT OF

BUCK CREEK DITCH

Application No. 2057

Scale 600 ft. to 1 in.

North

Var. 18°35'

Unsurveyed Land T. 49 N. R. 58 E.

Showing Point of Application for

POWER

Winthrop W. Fisk. B.S., M.E.

Surveyor

JARBIDGE, NEV.

STATE OF NEVADA }
COUNTY OF ELKO } S.S.

Winthrop W. Fisk, being duly sworn deposes and says that the above map is a true and accurate plat of the Power Line of B.B. Larios as taken from the field notes of a survey made by me completed on the 14th day of Jan. 1913.

That the map and survey were made at the instance of B.B. Larios owner of said land and that it truly represents the ditch and power line of said B.B. Larios.

Winthrop W. Fisk.

Subscribed and sworn to before me this 3rd day of October 1913

Ralph P. Silver
Justice of the Peace,
Jarbidge Twp. Elko County, Nevada.

Refs. Map 2057

2801