Section	Subdivision	Township	Range	Cultivated Acreage	Description of Culture	Date of First Culture
28	N½ of NW¼	17 N.	36 E	00	—	—
29	NE¼ of NE¼	17 N.	36 E	00	—	—
29	S½ of NE¼	17 N.	36 E	00	—	—
29	NW¼ of SE¼	17 N.	36 E	00	—	—
29	E½ of SW¼	17 N	36 E	00	—	—

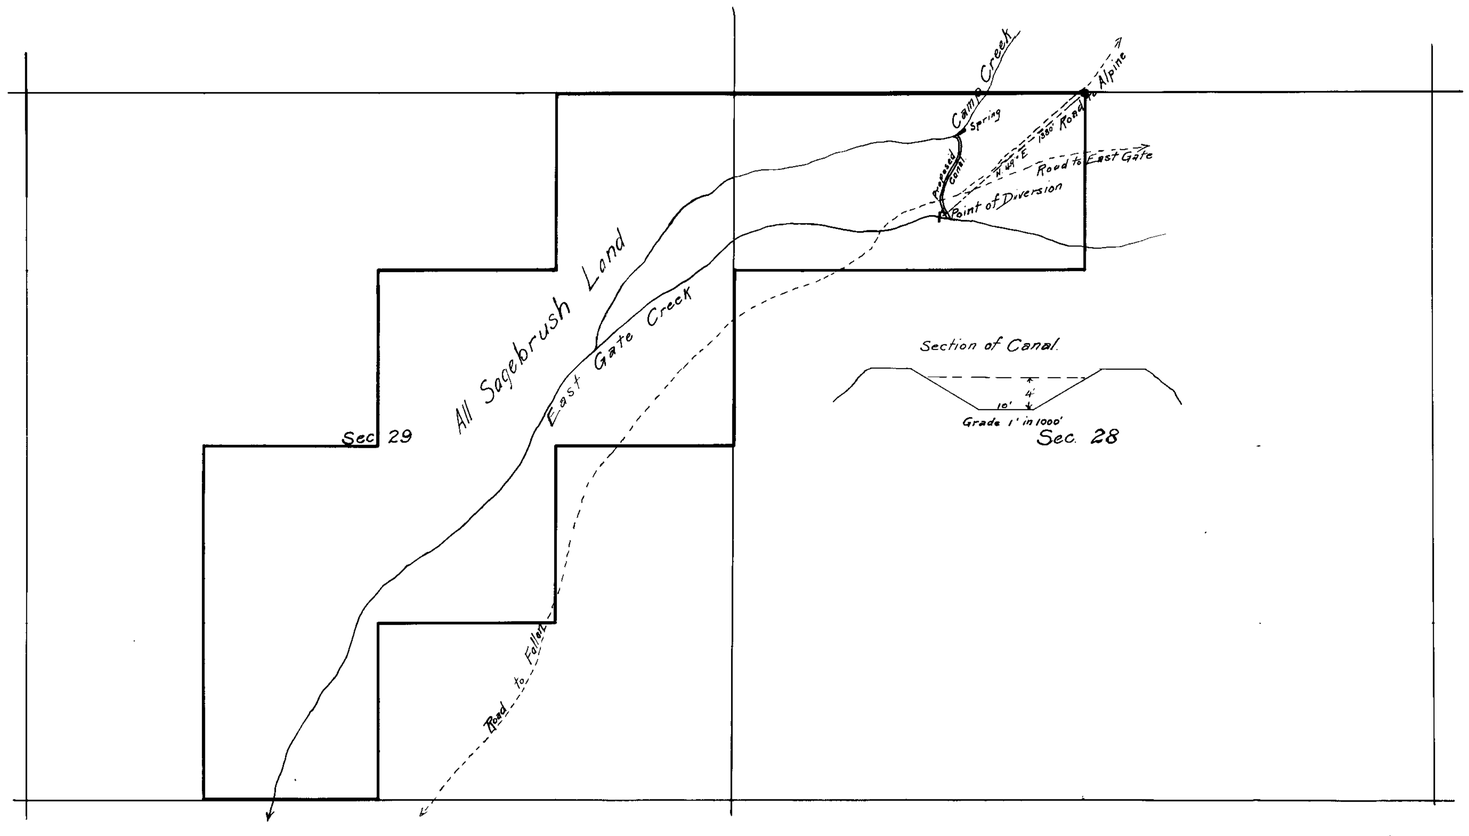

STATE OF NEVADA,
County of Churchill } ss.

W. A. KEDDIE, being first duly sworn, deposes and says that the accompanying map is a true and accurate plat of the land irrigated by George B. Williams, as taken from the field notes of a survey made by me (or under my supervision and direction), completed on the 1st day of Feb. 1914.

That the map and s[illegible] were made at the instance of George B. Williams, and that it truly represents the irrigated lands of said George B. Williams

W. A. Keddie
Surveyor

Subscribed and sworn to before me this 4th day of September, 1914.

[illegible]
Notary Public in and for Churchill County, Nevada.
My Com. expires Jany. 12th 15.

OFFICE OF STATE ENGINEER
CARSON CITY, NEVADA

CULTURAL MAP OF LANDS OF

No.

Water Source

Tributary of

County of

Surveyed by , 191

Mapped by , 191

Checked by , 191

Approved by

SCALE 1 inch=600 feet

2810