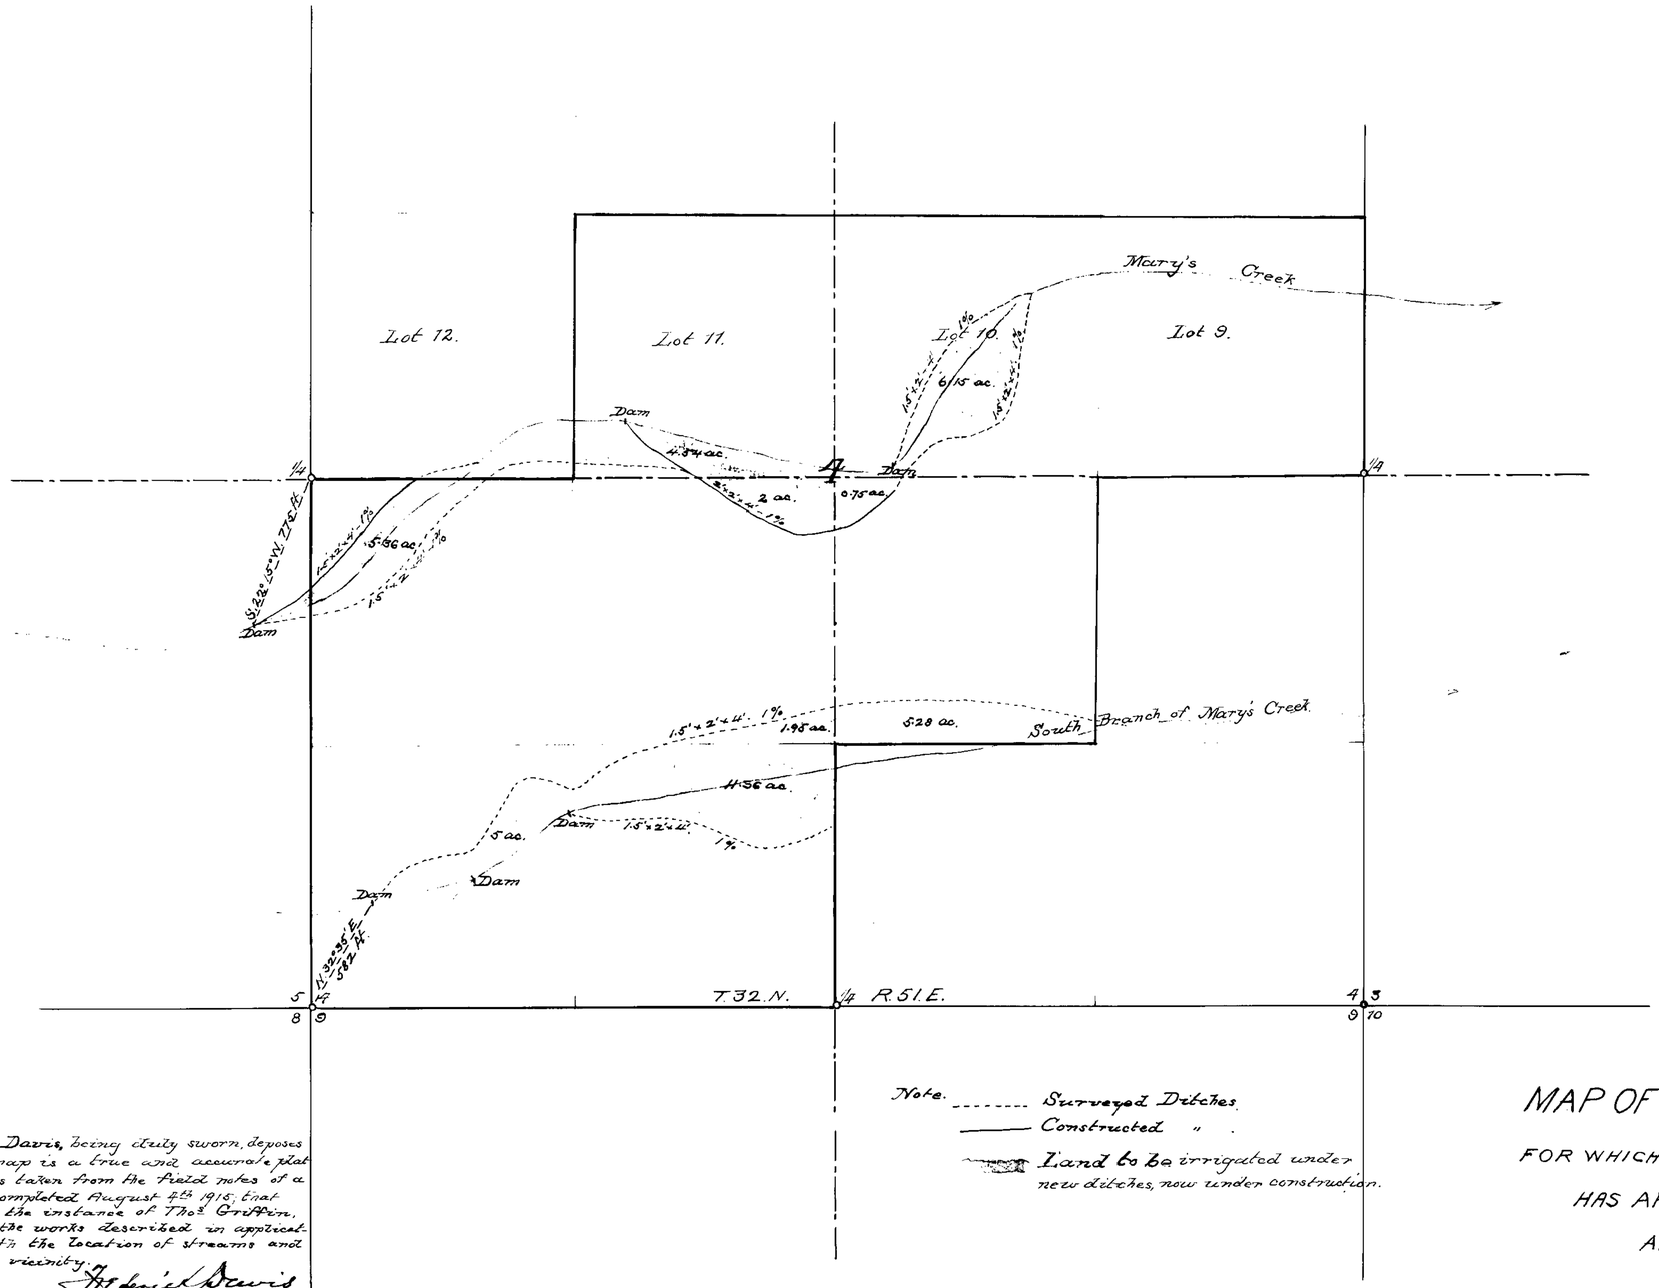

State of Nevada }
County of Elko } s.s.

Frederick Davis, being duly sworn, deposes and says that the above map is a true and accurate plat of the irrigation works, as taken from the field notes of a survey made by him, completed August 4th 1915; that such survey was made at the instance of Thos Griffin, that the map represents the works described in application No together with the location of streams and ditches in the immediate vicinity.

Frederick Davis
Surveyor.

Subscribed and sworn to before me this 11th day of August 1915.

J. L. Dart.
Notary Public in and for
Elko County, Nevada.

Note. ------- Surveyed Ditches.
——— Constructed " .
Land to be irrigated under new ditches, now under construction.

MAP OF LAND IN SEC. 4. T. 32. N. R. 51. E.
FOR WHICH THOS. GRIFFIN OF CARLIN, NEV.
HAS APPLIED FOR A WATER RIGHT.
APPLICATION No
SCALE 1" = 400'.

2820-3381