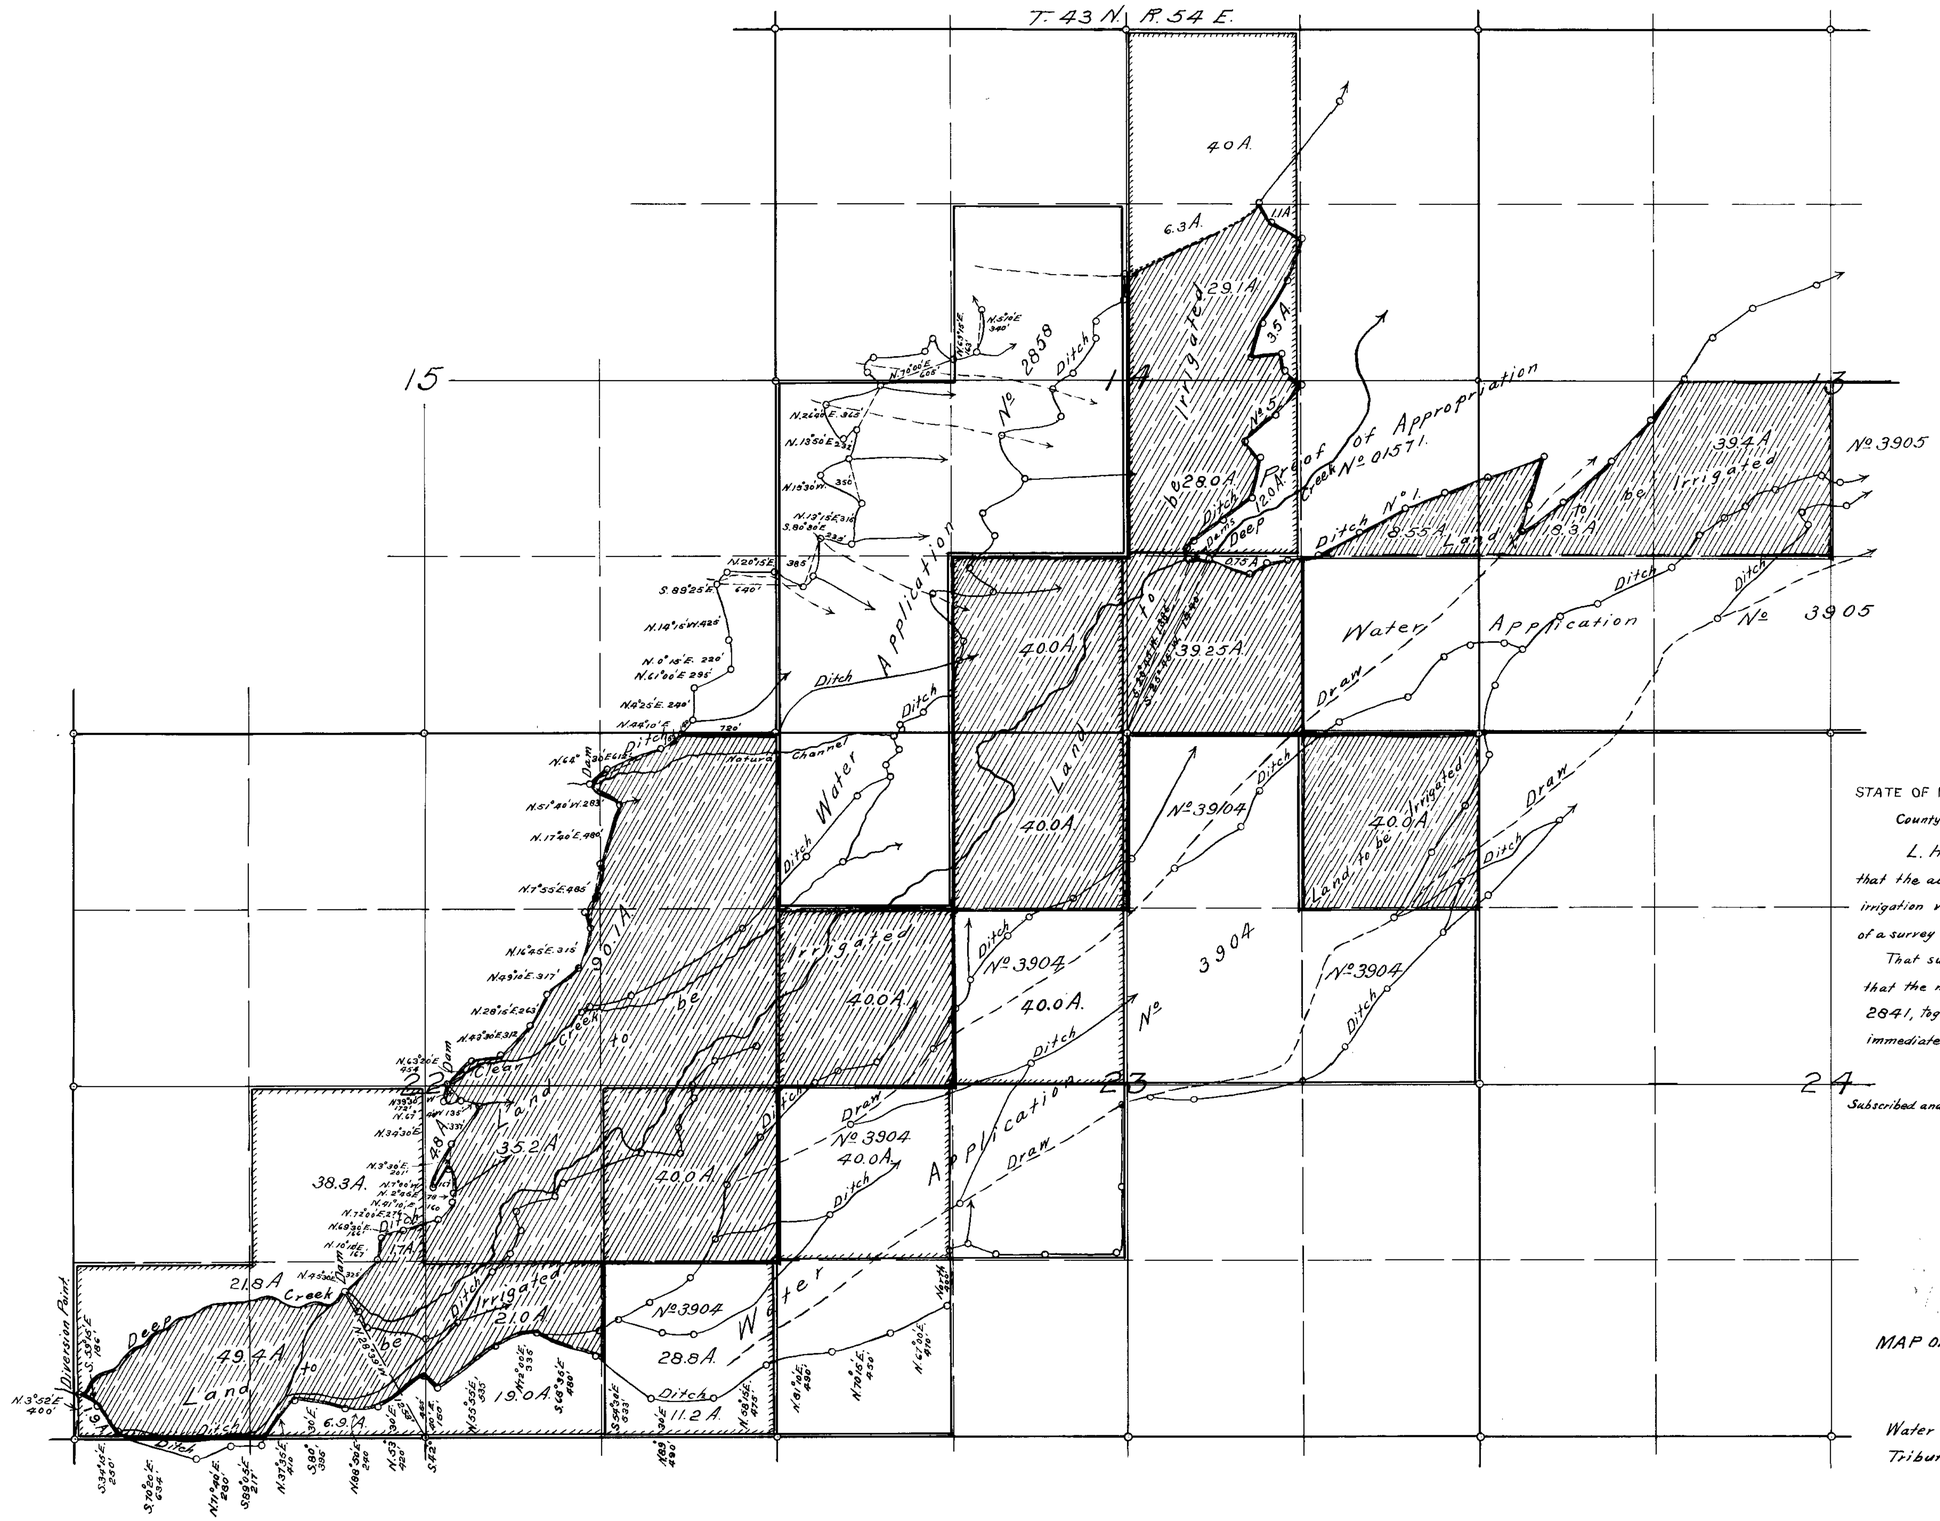

STATE OF NEVADA,
County of ~~Humboldt~~ } ss.

L. H. Taylor, being first duly sworn, deposes and says that the accompanying map is a true accurate plat of the land and irrigation works of Robert Y. Reed, as taken from the field notes of a survey made by me completed on the 19th. day of June, 1921.

That such survey was made at the instance of Robert Y. Reed; that the map represents the works described in Application No. 2841, together with the location of streams and ditches in the immediate vicinity.

L. H. Taylor
State Water Right Surveyor.

Subscribed and sworn to before me this 13th day of July, 1921.

Mabel B. Stevens
Notary Public in and for ~~Washoe~~ County, Nevada.

MAP OF LAND AN IRRIGATION WORKS OF

Robert Y. Reed

No. 2841

Water Source. Deep Creek

Tributary of Owyhee River

County of Elko

Scale 1" = 600'

FILED
7-13-21

2841

State of Nevada
County of Humboldt } ss.

John A. Runner, being first duly sworn, deposes and says that this map is a true and accurate plat of the proposed irrigation works, as taken from the field notes of a survey made by me, completed on the 23rd day of October, 1913. that such survey was made at the instance of John G. Taylor; that this map represents the proposed works described in Application No. 2841, together with the location of streams and ditches in the immediate vicinity.

John A. Runner Surveyor.

Subscribed and sworn to before me this, the 31st day of January 1914.

V. A. Irwin

Notary Public in and for Humboldt County, Nevada.

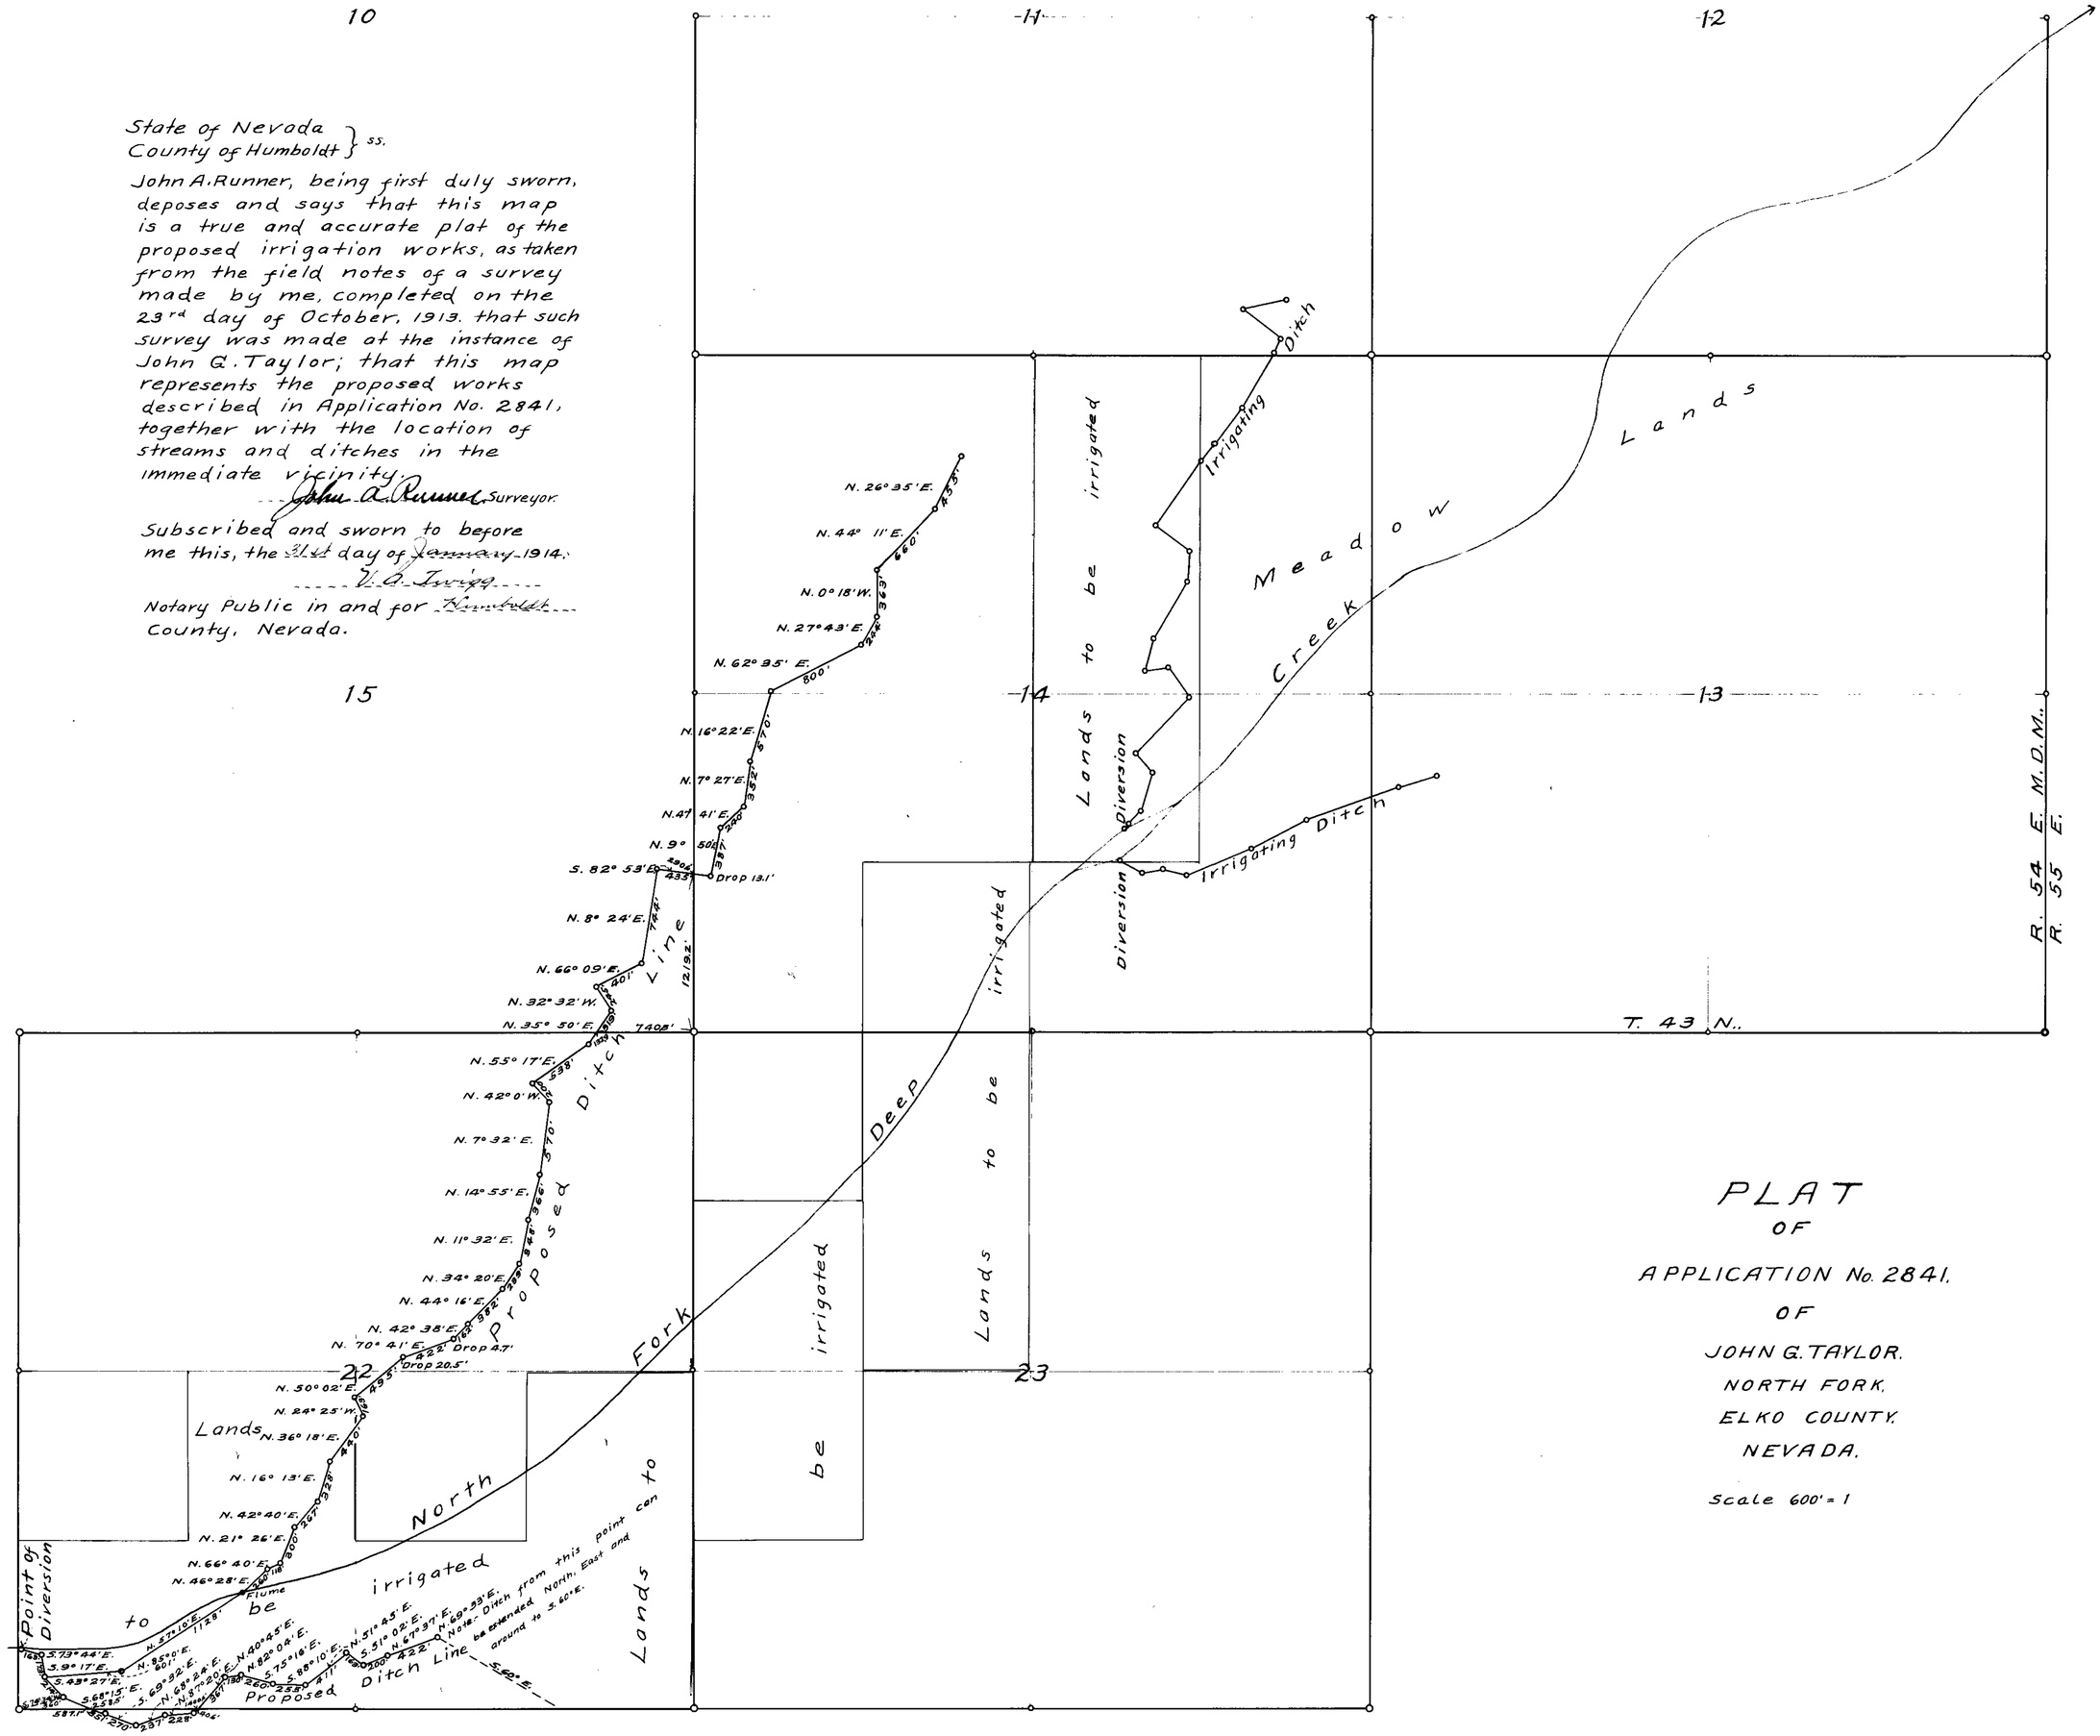

PLAT
OF
APPLICATION No. 2841.
OF
JOHN G. TAYLOR.
NORTH FORK.
ELKO COUNTY.
NEVADA.

Scale 600' = 1

2841