Section	Sub-division	Township	Range	Cultivated acreage	Description of Culture	Date of First Culture	
25	NW SE N2SW4	12 North	1 East	25	[illegible]		
26	NE4SE4	"	"	2	[illegible]		
26	W2SW4	"	"	25	"		
27	E2SE4	"	"	7	"		

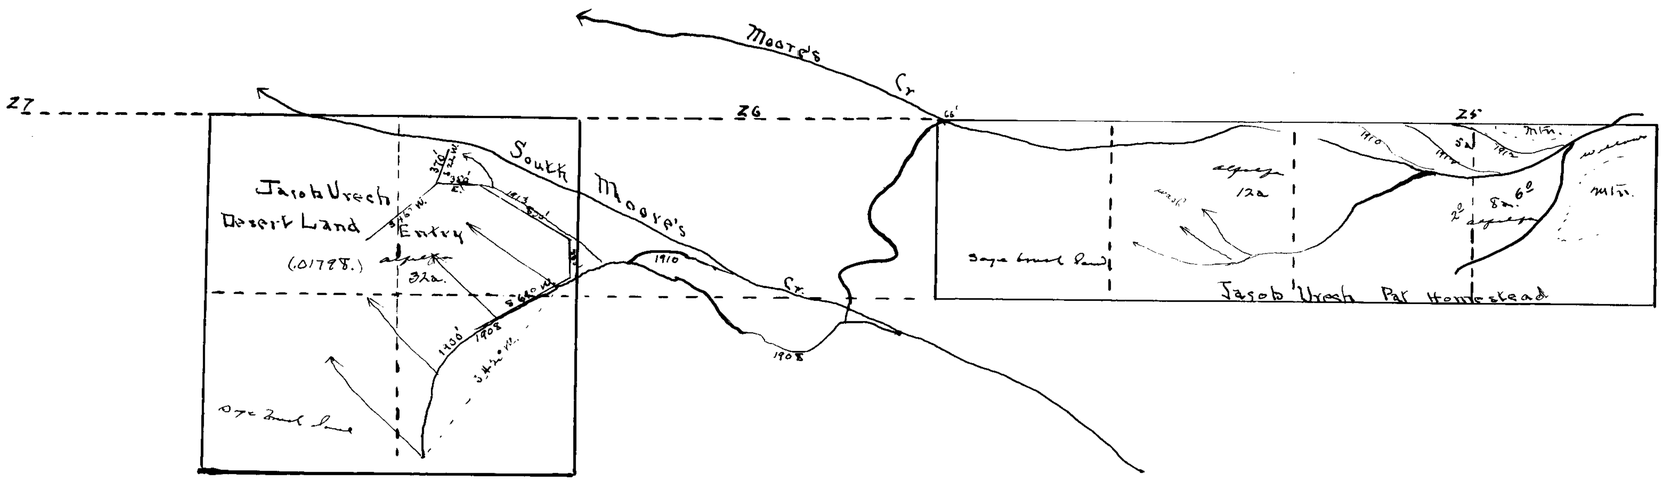

State of Nevada, County of Nye. SS.

W. R. Gibson being sworn, deposes and says that the above map is a true and accurate plat of the lands irrigated by Jacob Urech, as taken from the field notes of a survey made by me, completed on the 16 day of Dec. 1913. The map and survey were made at the instance of Jacob Urech owner of said lands and that it truly represents the irrigated lands of said Jacob Urech. W. R. Gibson surveyor.

Subscribed and sworn to before me this 23" day of December 1913.

George Foley
Notary Public, in and for Nye County Nevada.

361 BK. 3 8-28-18.
for 0.32 c.f.s.

Jacob Urech

Round Mountain Nev.

Moore's and South Moore's Creeks.

Nye County Nevada.

Scale. 600' = 1"

Dates as (1910) year of probable Construction.

—— Measurements, Sources and distances.

—— Pipe lines.

01272 — 2850