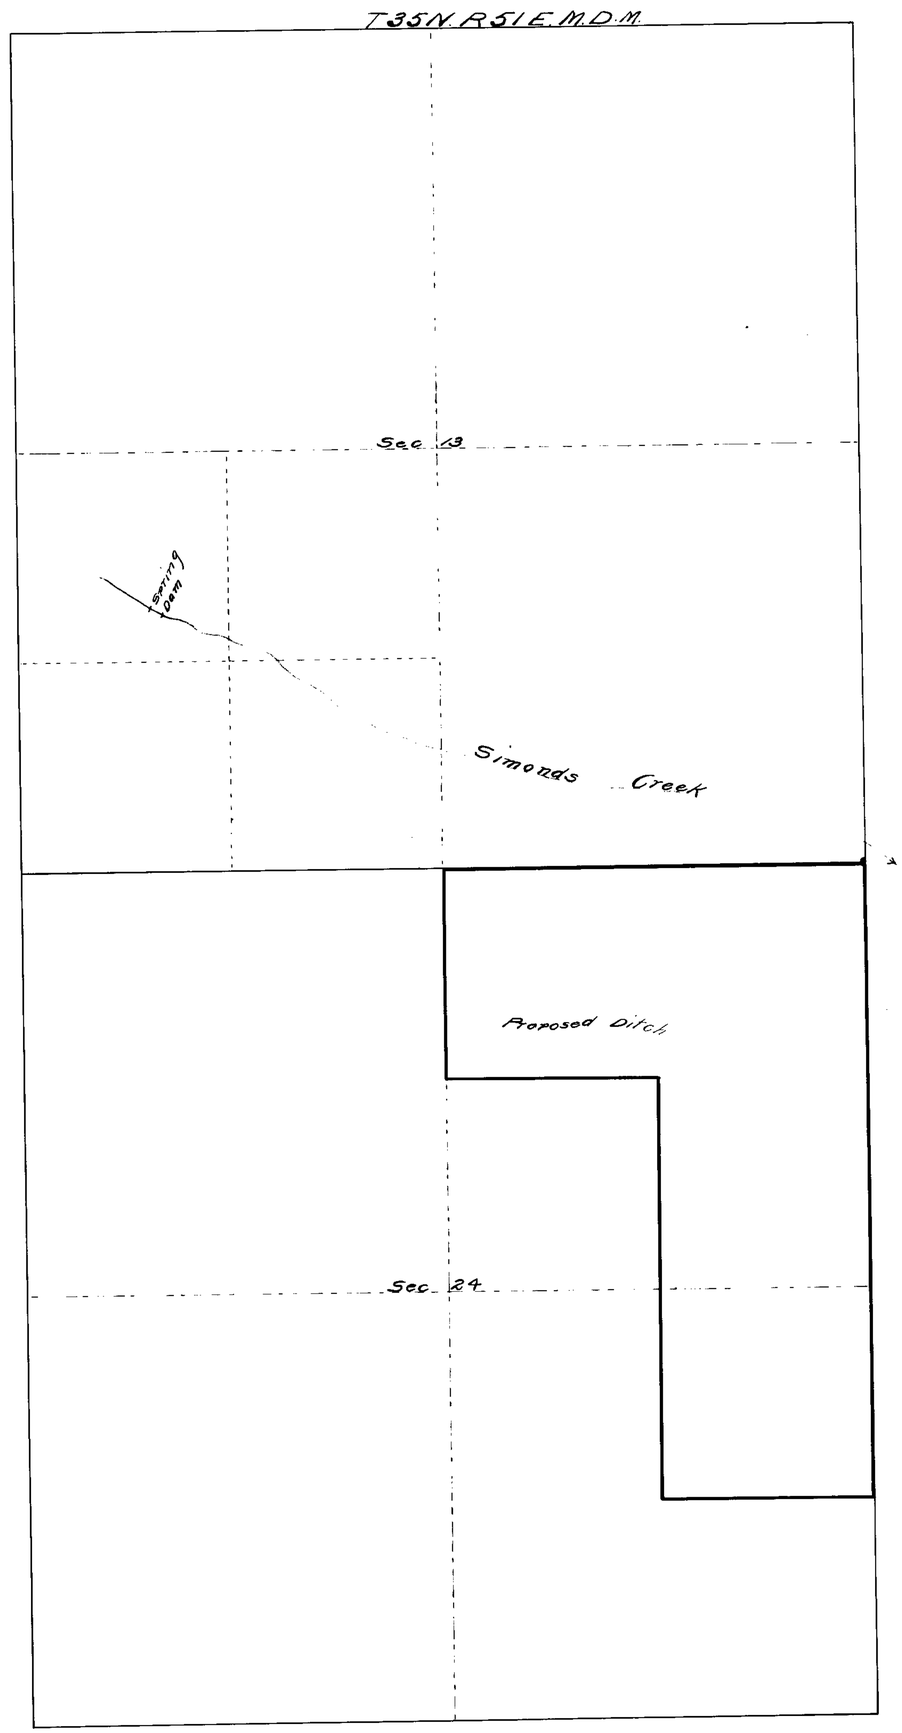

WATER APPLICATION OF W.C. OWENS.
—SIMONDS CREEK—

Scale 1in.=500ft. Surveyed by E.A. Frissell.

State of Nevada
County of Elko } ss.

I, E.A. Frissell, being first duly sworn, deposes and says that the above map is a true and accurate plat of the irrigation works, as taken from the field notes of a survey made by me, completed on the 4th day of December 1913, that such survey was made at the instance of W.C. Owens; that the map represents the works described in application No. 2853, together with the location of streams and ditches in the immediate vicinity.

E.A. Frissell
County Surveyor.

Subscribed and sworn to before me
this 31st day of January 1914.

Otto F. Williams,
Notary Public, in and for Elko County, Nevada.

766 June 30, 1923
0.1775 cfs.

2853