Section.	Subdivision.	Township.	Range.	Cultivated Acreage.	Description of Culture.	Date of first Culture.

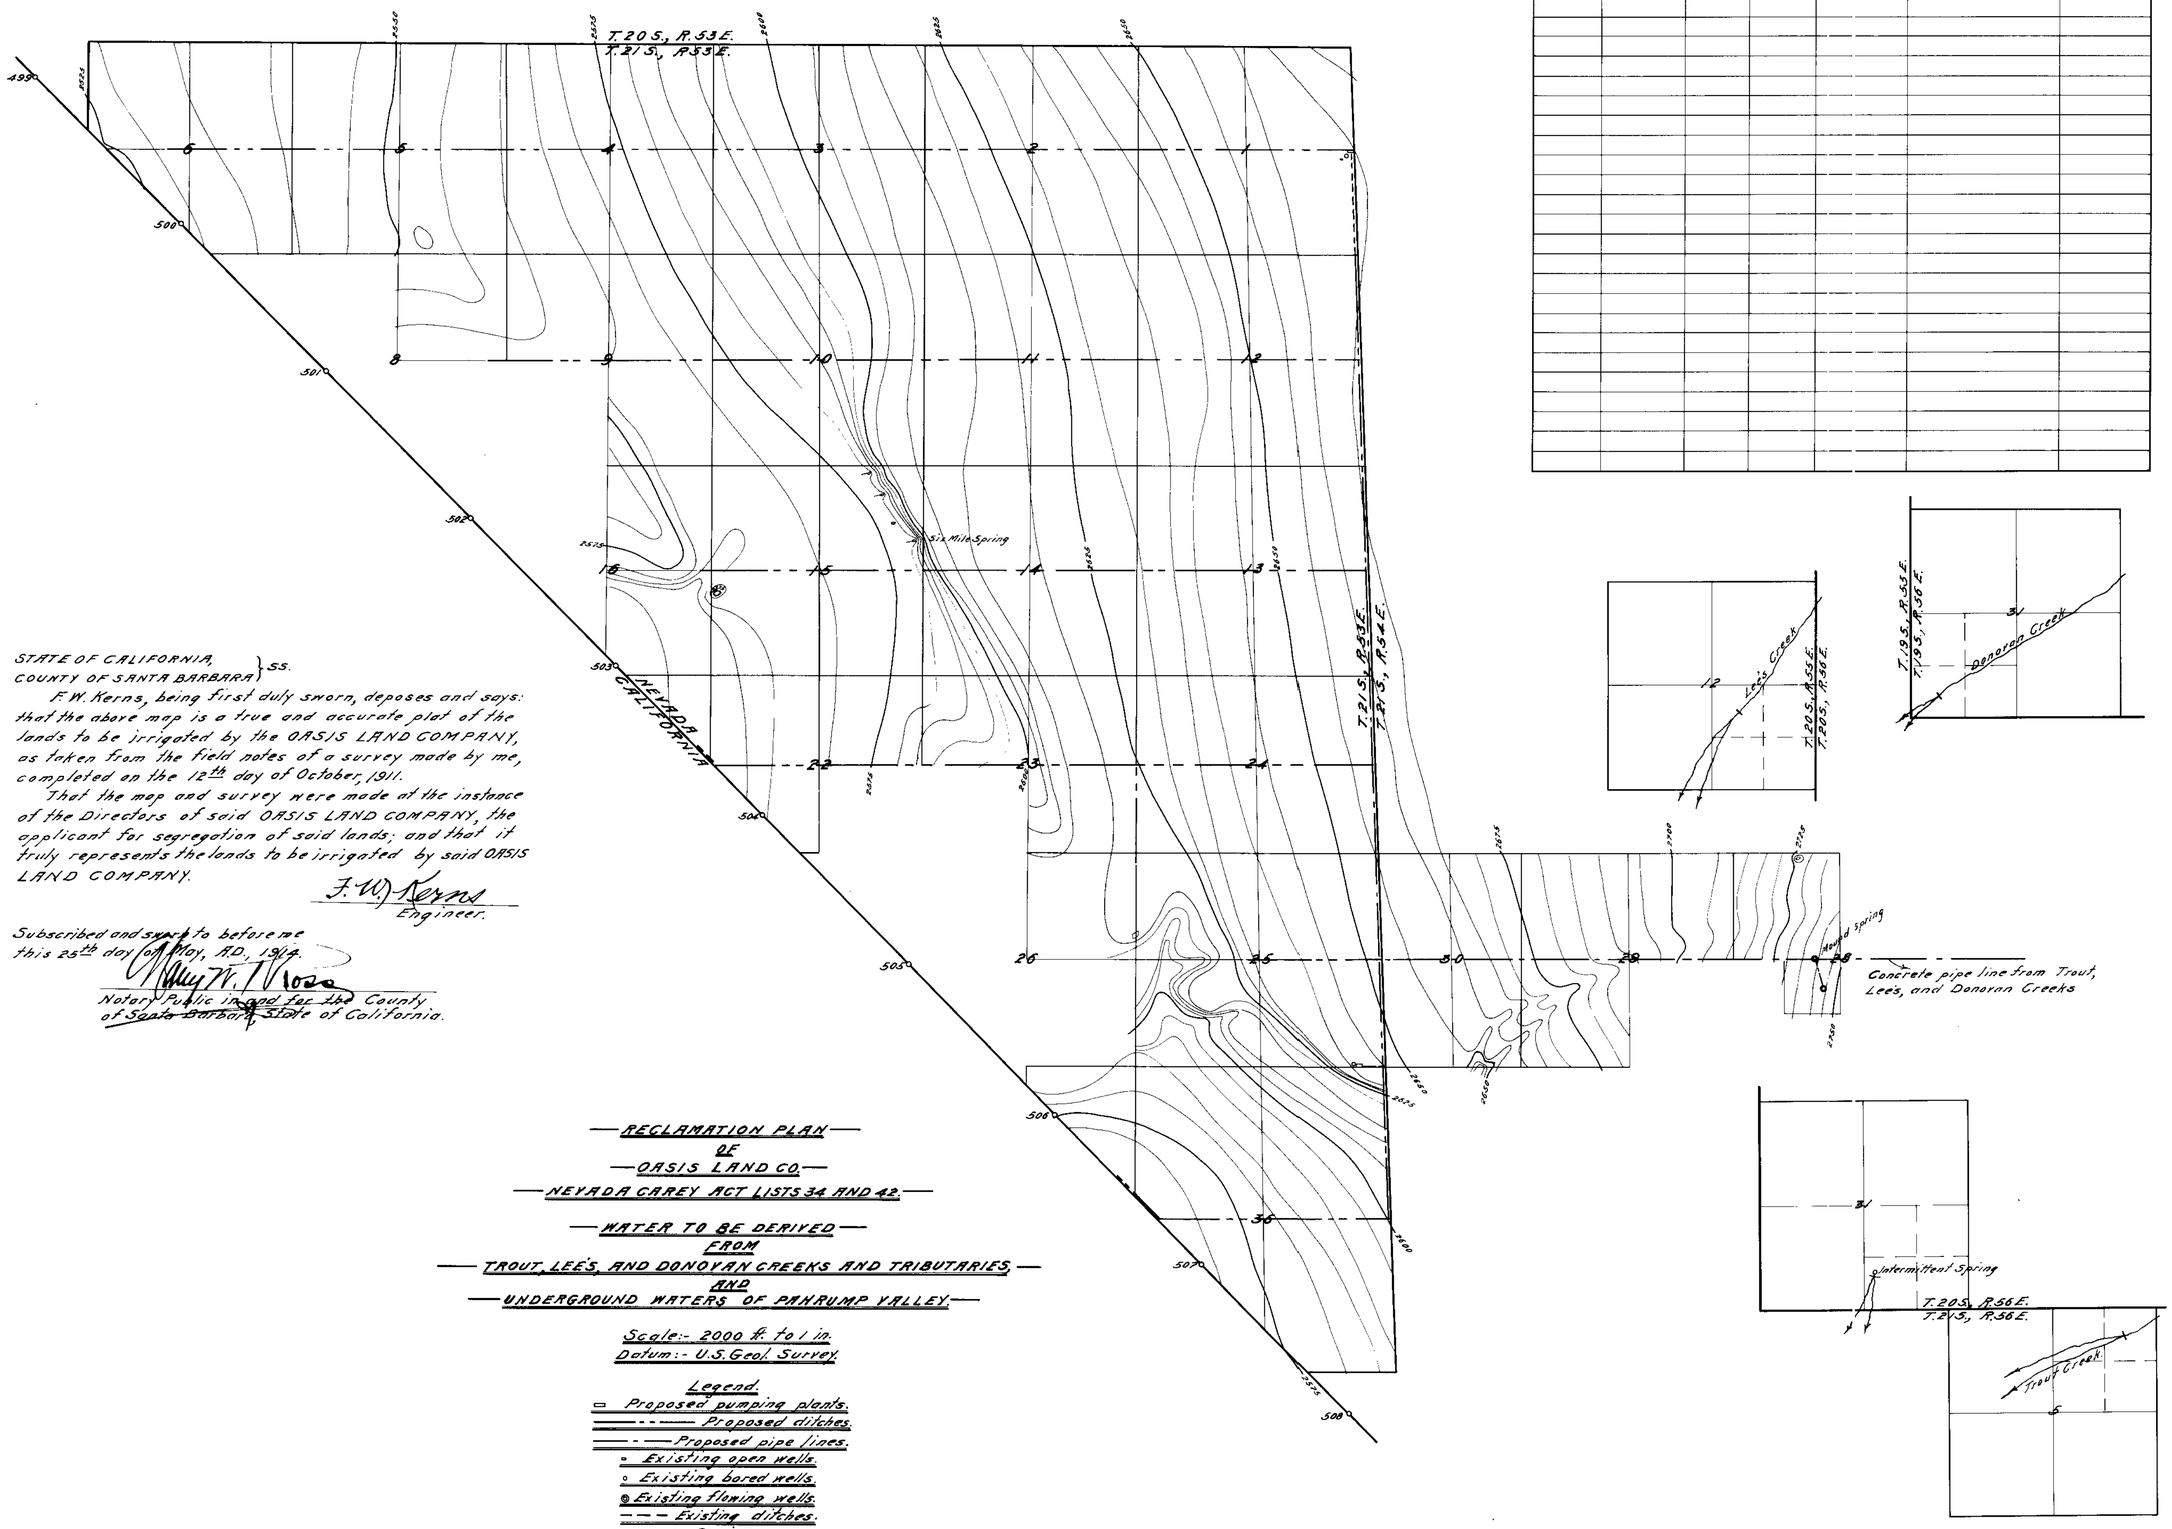

STATE OF CALIFORNIA, } SS.
COUNTY OF SANTA BARBARA }

F. W. Kerns, being first duly sworn, deposes and says: that the above map is a true and accurate plat of the lands to be irrigated by the OASIS LAND COMPANY, as taken from the field notes of a survey made by me, completed on the 12th day of October, 1911.

That the map and survey were made at the instance of the Directors of said OASIS LAND COMPANY, the applicant for segregation of said lands; and that it truly represents the lands to be irrigated by said OASIS LAND COMPANY.

F. W. Kerns
Engineer.

Subscribed and sworn to before me this 25th day of May, A.D., 1914.

Alley M. Moore
Notary Public in and for the County of Santa Barbara, State of California.

—RECLAMATION PLAN—
OF
—OASIS LAND CO.—
—NEVADA CAREY ACT LISTS 34 AND 42.—

—WATER TO BE DERIVED—
FROM
—TROUT, LEE'S, AND DONOVAN CREEKS AND TRIBUTARIES.—
AND
—UNDERGROUND WATERS OF PAHRUMP VALLEY.—

Scale:- 2000 ft. to 1 in.
Datum:- U.S. Geol. Survey.

Legend.
Proposed pumping plants.
Proposed ditches.
Proposed pipe lines.
Existing open wells.
Existing bored wells.
Existing flowing wells.
Existing ditches.
Springs.

FILE UNDER!

2098
2099
2916
2859