MAP PROFILE AND DRAWING

SHOWING WORKS GROUND GRADE LINE CROSS SECTION OF CHANNEL AND THE DEVICES STRUCTURES AND CHARACTER OF MATERIALS USED TO DIVERT WATER FROM MUD SPRINGS IN SILVER PARK MINING DISTRICT, LINCOLN COUNTY, NEVADA BY E. C. D. MARRIAGE FOR MINING AND MILLING PURPOSES.

ENGINEER'S CERTIFICATE

I A. D. Knowlton, a Civil Engineer, being first duly sworn, do hereby certify that this map, profile and drawing, consisting of one sheet, has been correctly drawn to the designated scales from the field notes of a survey made by me between the25th and 26th days of May 1914, that they fully and correctly represent the proposed location, grade line and extent of the works intended to be used to divert water from Mud Springs, Silver Park Mining District, Lincoln County, Nevada, by E. C. D. Marriage, for mining and milling purposes; that there are no other works or springs crossed by or connected with the said works. The land represented is wholly upon unsurveyed land, that the point of diversion and point of use of said water is more than six miles from the nearest United States Land corner.

A D Knowlton

Subscribed and sworn to before me this 6th day of June, 1914

My commission expires December 21-1917. Cora M. Alderman Notary Public.

APPROPRIATOR'S CERTIFICATE.

I, E. C. D. Marriage, do hereby certify that I am the person who made application to appropriate water from Mud Springs in Silver Park Mining District, Lincoln County, Nevada, for mining and milling purposes; that said application was filed in State Engineer's office as No. 2871, and that this map, profile and drawing, was submitted to show proposed works to complete said application.

E C D Marriage

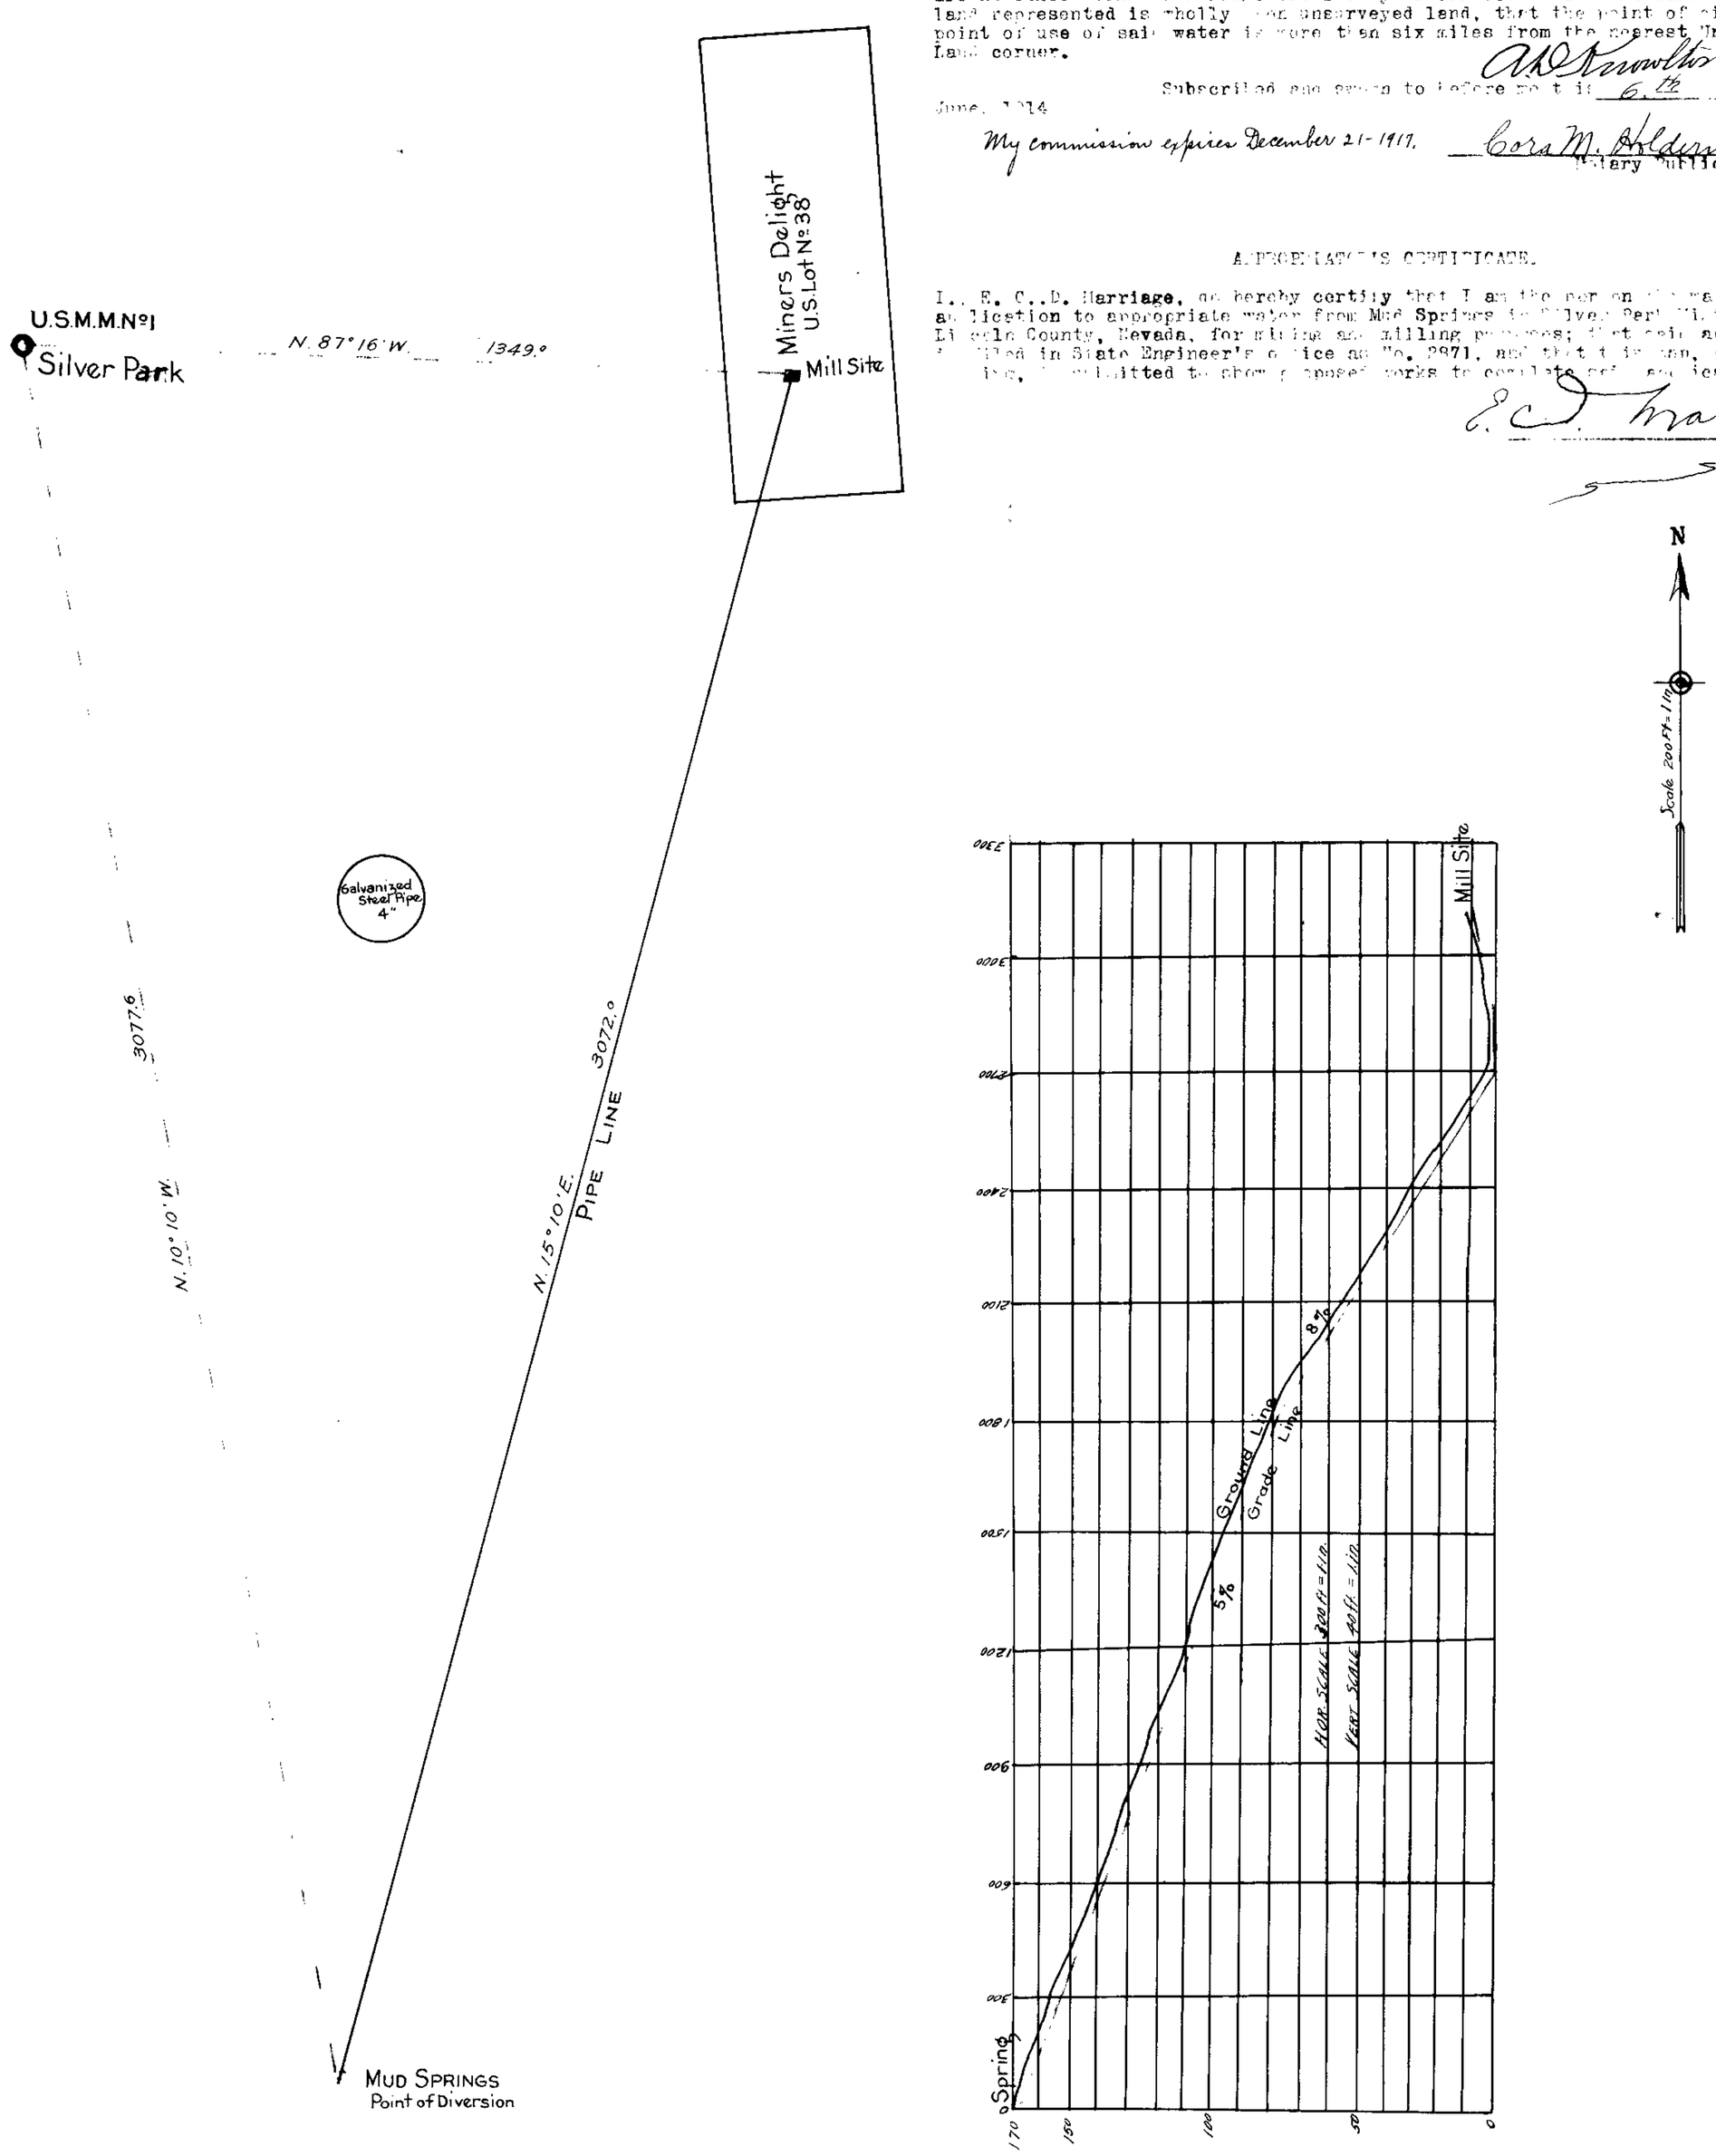

2871

#2871