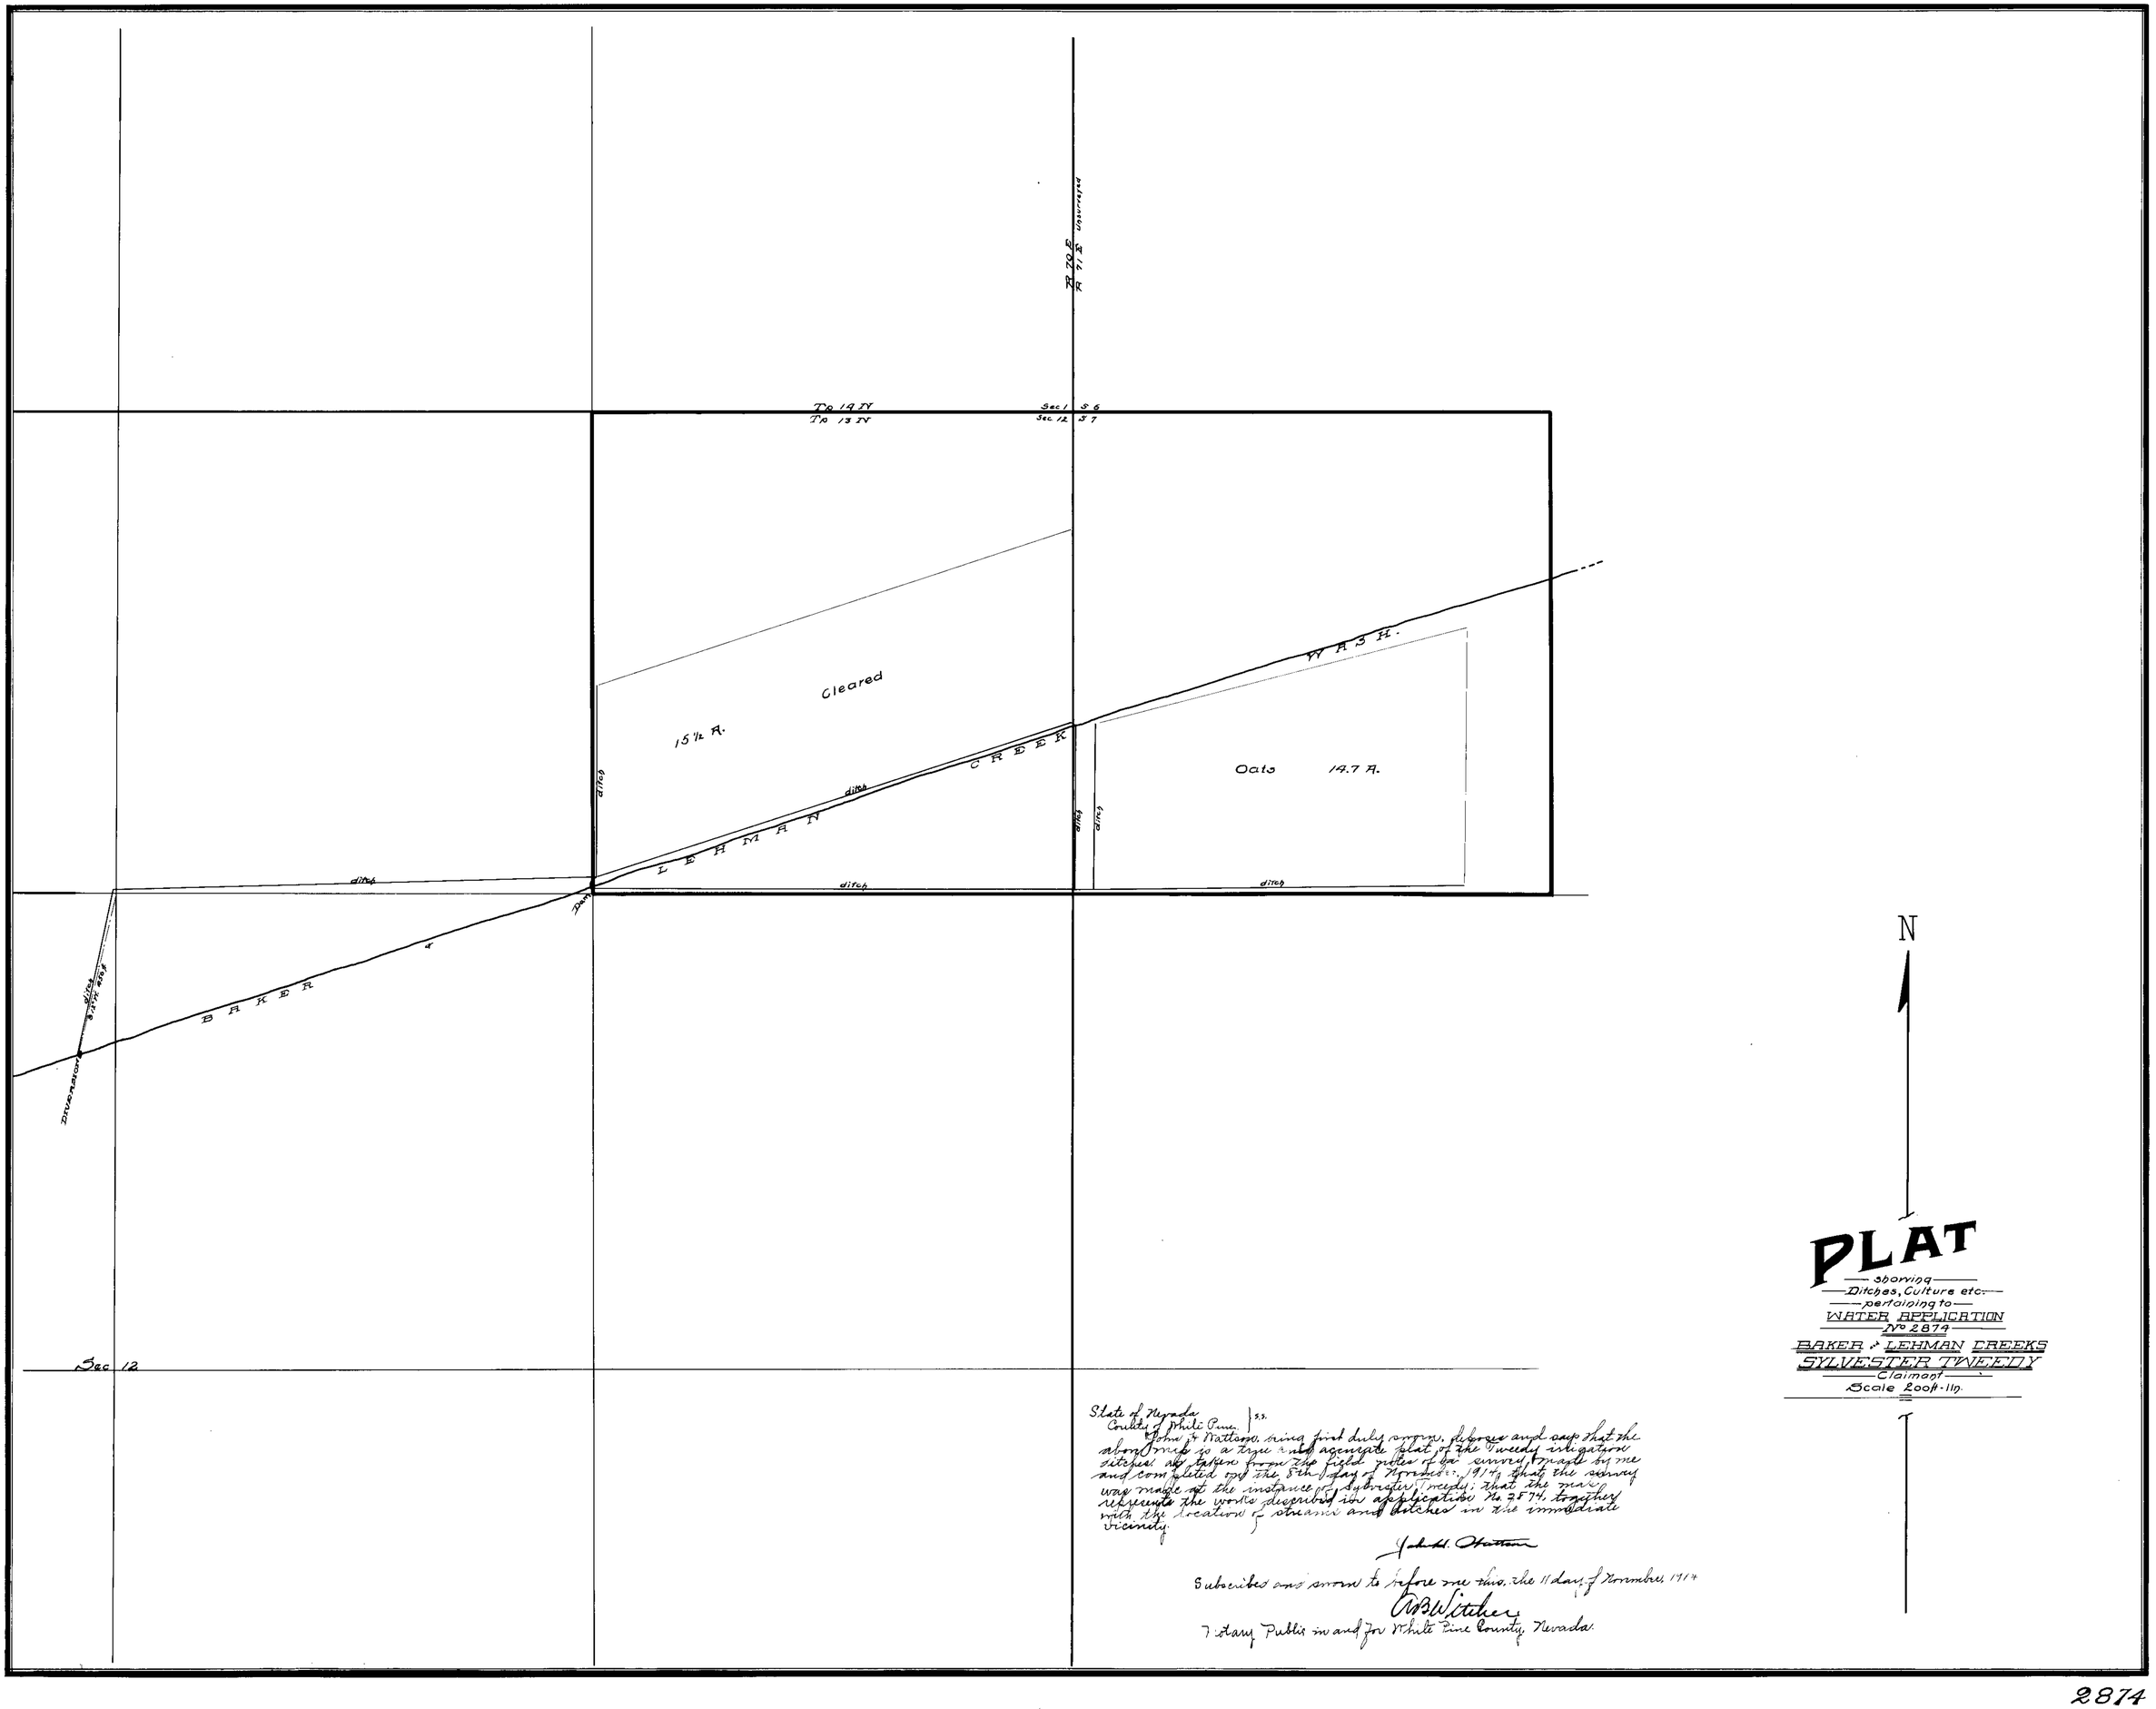

PLAT

showing
Ditches, Culture etc.
pertaining to
WATER APPLICATION
No 2874
BAKER & LEHMAN CREEKS
SYLVESTER TWEEDY
Claimant
Scale 200ft-1in.

State of Nevada
County of White Pine } ss.

John H. Watson, being first duly sworn, deposes and says that the above map is a true and accurate plat of the Tweedy irrigation ditches, as taken from the field notes of a survey made by me and completed on the 8th day of November, 1914, that the survey was made at the instance of Sylvester Tweedy; that the map represents the works described in application No. 2874, together with the location of streams and ditches in the immediate vicinity.

John H. Watson

Subscribed and sworn to before me this, the 11 day of November, 1914

A B Witcher

Notary Public in and for White Pine County, Nevada.

2874