SECTION	SUB DIVISION	TOWNSHIP	RANGE	CULTIVATED ACREAGE	DESCRIPTION OF CULTURE	DATE OF FIRST CULTURE
34	NW¼ of NW¼	2 SOUTH	35 EAST	27.05	GRAIN & POTATOES	1914
33	NE¼ of NE¼	2. S	35 E.M.D.B&M	24.44	GRAIN & POTATOES	"

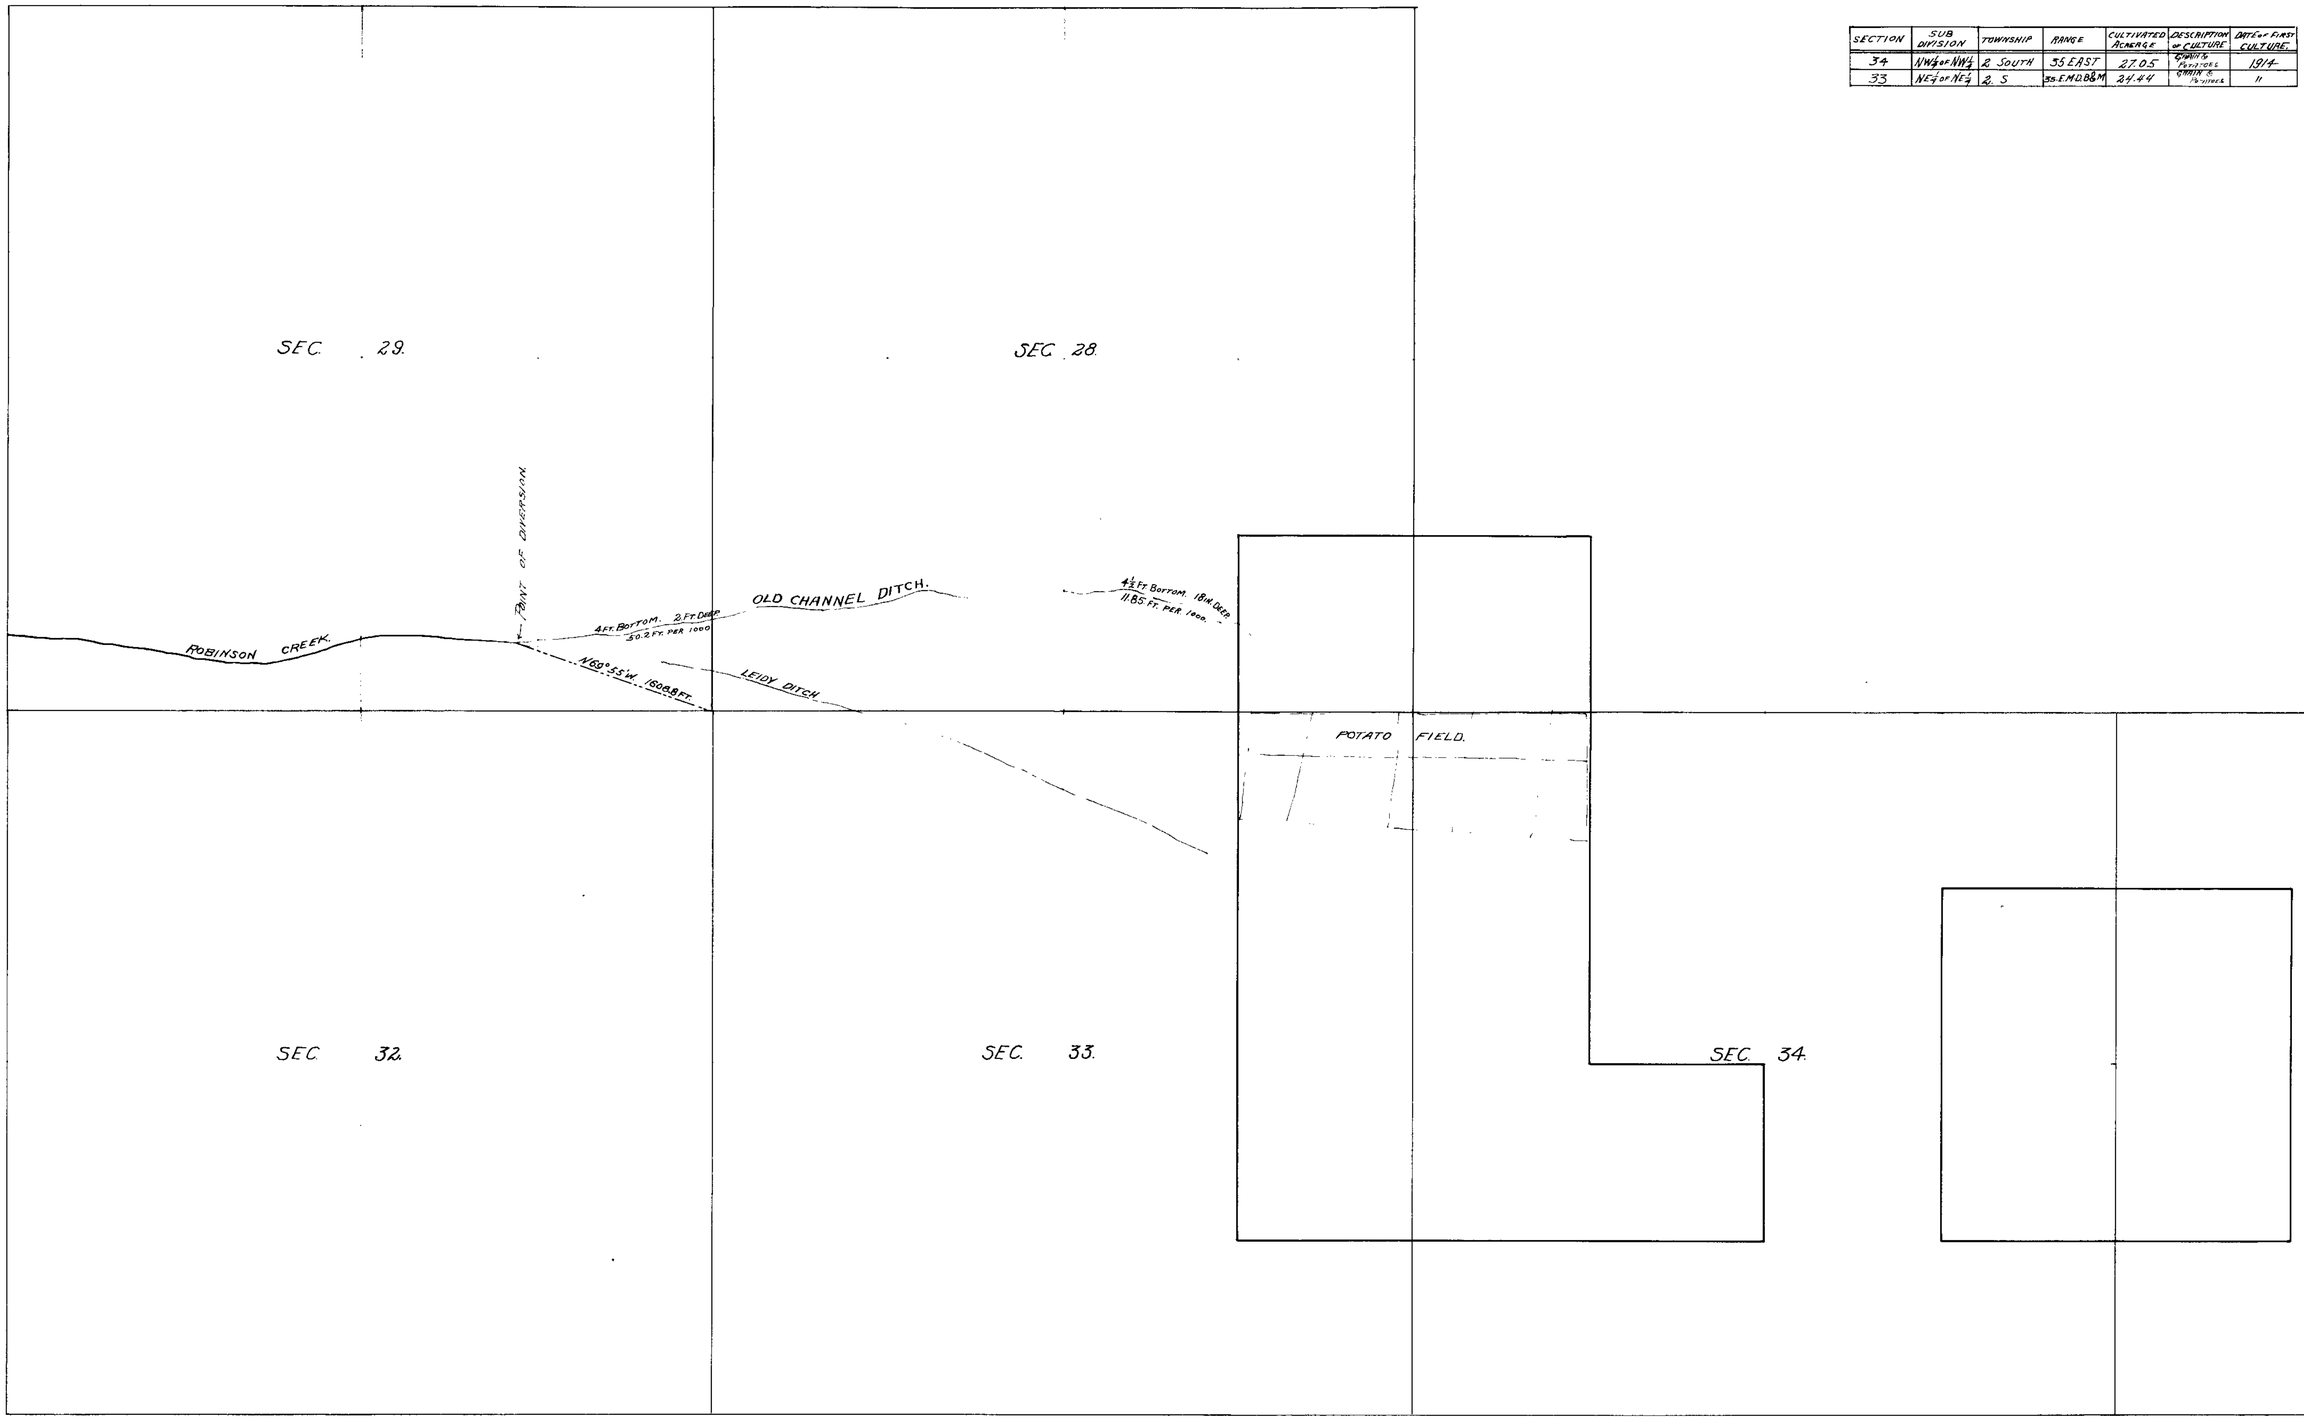

STATE OF NEVADA, } ss.
County of Esmeralda.

Corrin Barnes, being first duly sworn, deposes and says that the above map is a true and accurate plat of the Old Channel Ditch, as taken from the field notes of a survey made by me, completed on the twentyninth day of February 1914; that such survey was made at the instance of Molini Brothers; that the map represents the works described in application No. 2889, together with the location of streams and ditches in the immediate vicinity.

Corrin Barnes E.M.
Surveyor

Subscribed and sworn to before me this 20th day of April 1914.

[signature]
Notary Public in and for Esmeralda County Nevada.

CULTURAL MAP OF THE MOLINI RANCH

OWNED BY

E. MOLINI JR. AND J.A. MOLINI

USING THE WATER FROM

ROBINSON CREEK

AND IRRIGATED BY

OLD CHANNEL DITCH.

PLATE II.

2889