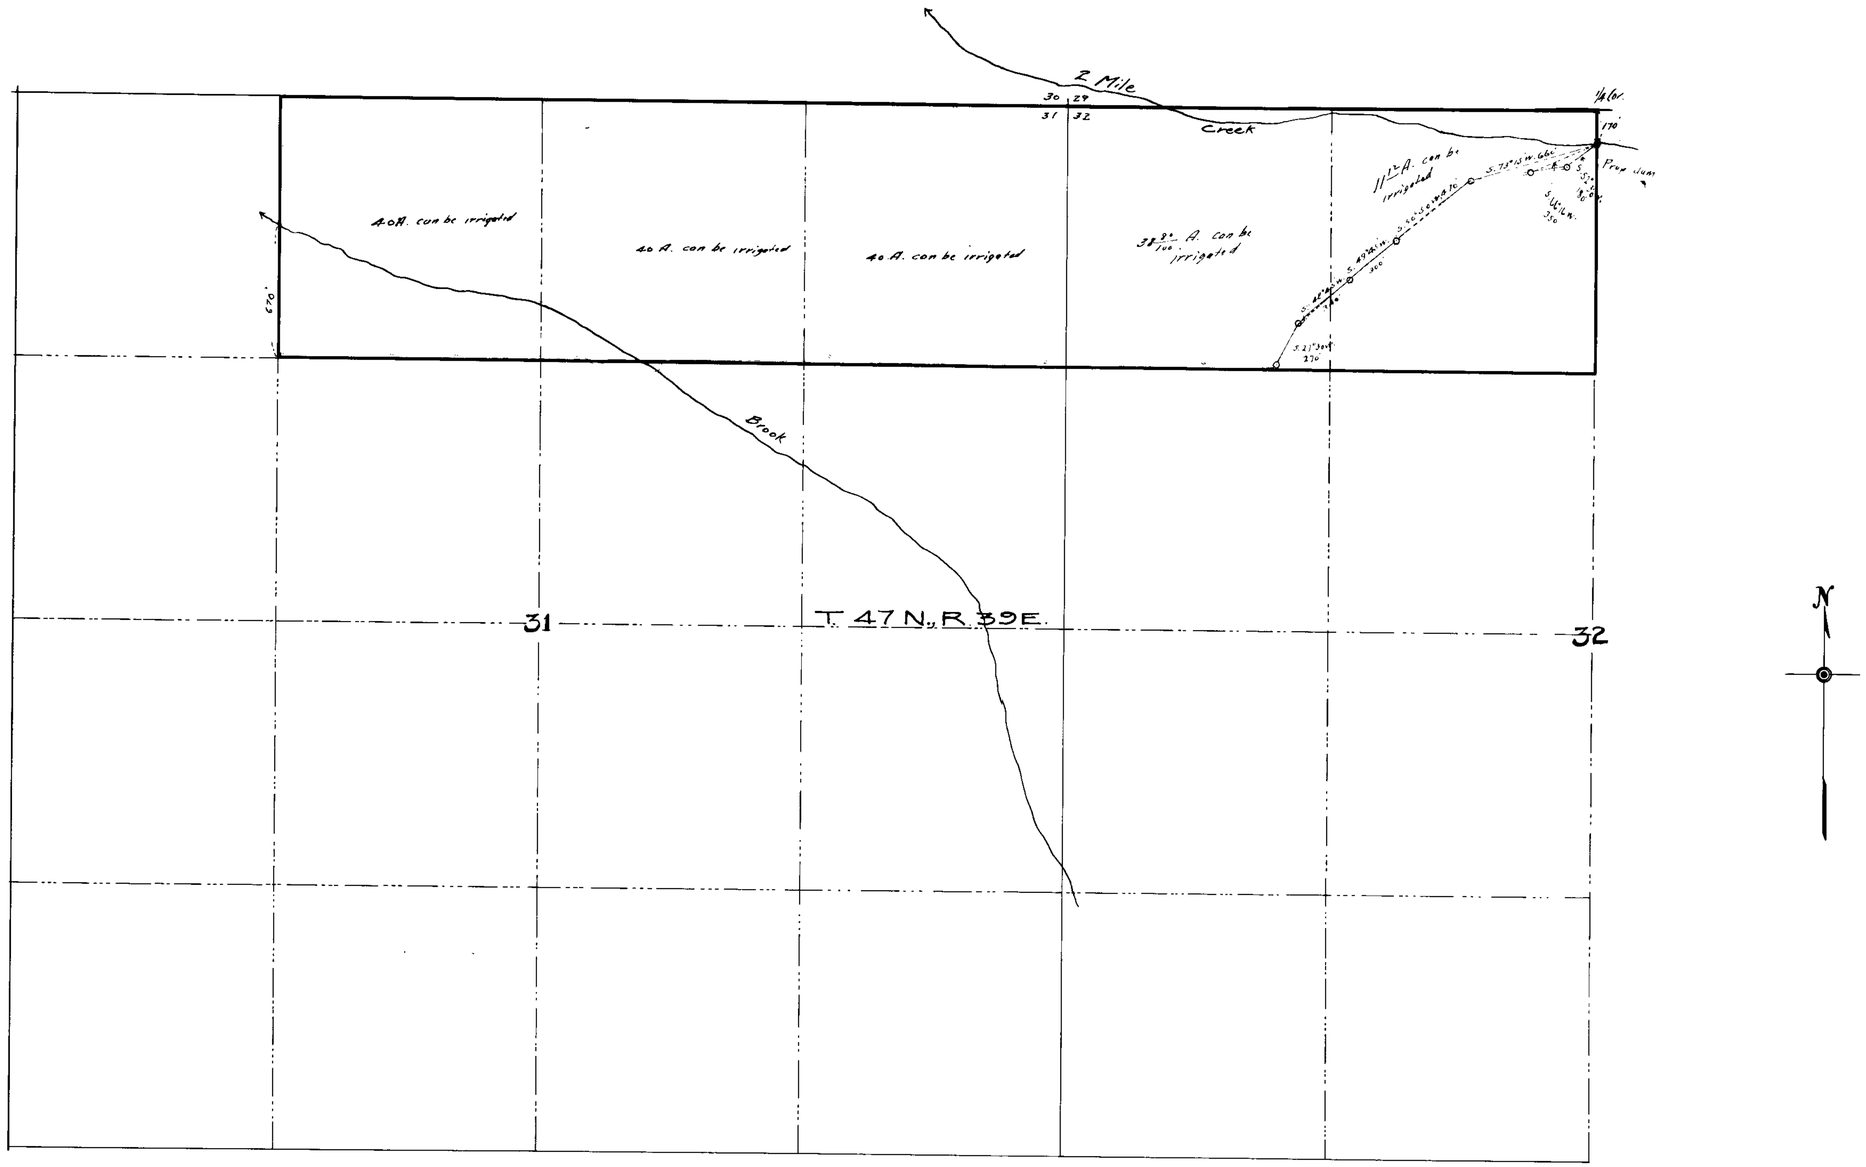

State of Nevada
County of Humboldt } ss.

Horace H. Sheldon, being first duly sworn, deposes and says that the above map is a true and accurate plat of the irrigation works as taken from the field notes of a survey made by me completed on the 23rd day of February, 1914; that such survey was made at the instance of Doroteo Lasa; that the map represents the works described in Application No. 2895, together with the location of streams and ditches in the immediate vicinity.

Horace H. Sheldon
Surveyor.

Subscribed and sworn to before me this day of March, 1914.

Mary E. Laugritz.
Notary Public in and for Humboldt County, Nevada.

CERTIFICATE No. 7588 ISSUED

PLAT
OF
DOROTEO LASA
PROPOSED SYSTEM OF IRRIGATION
UNDER
PERMIT No. 2895
Mar. 1914 Scale 1" = 400'

2895