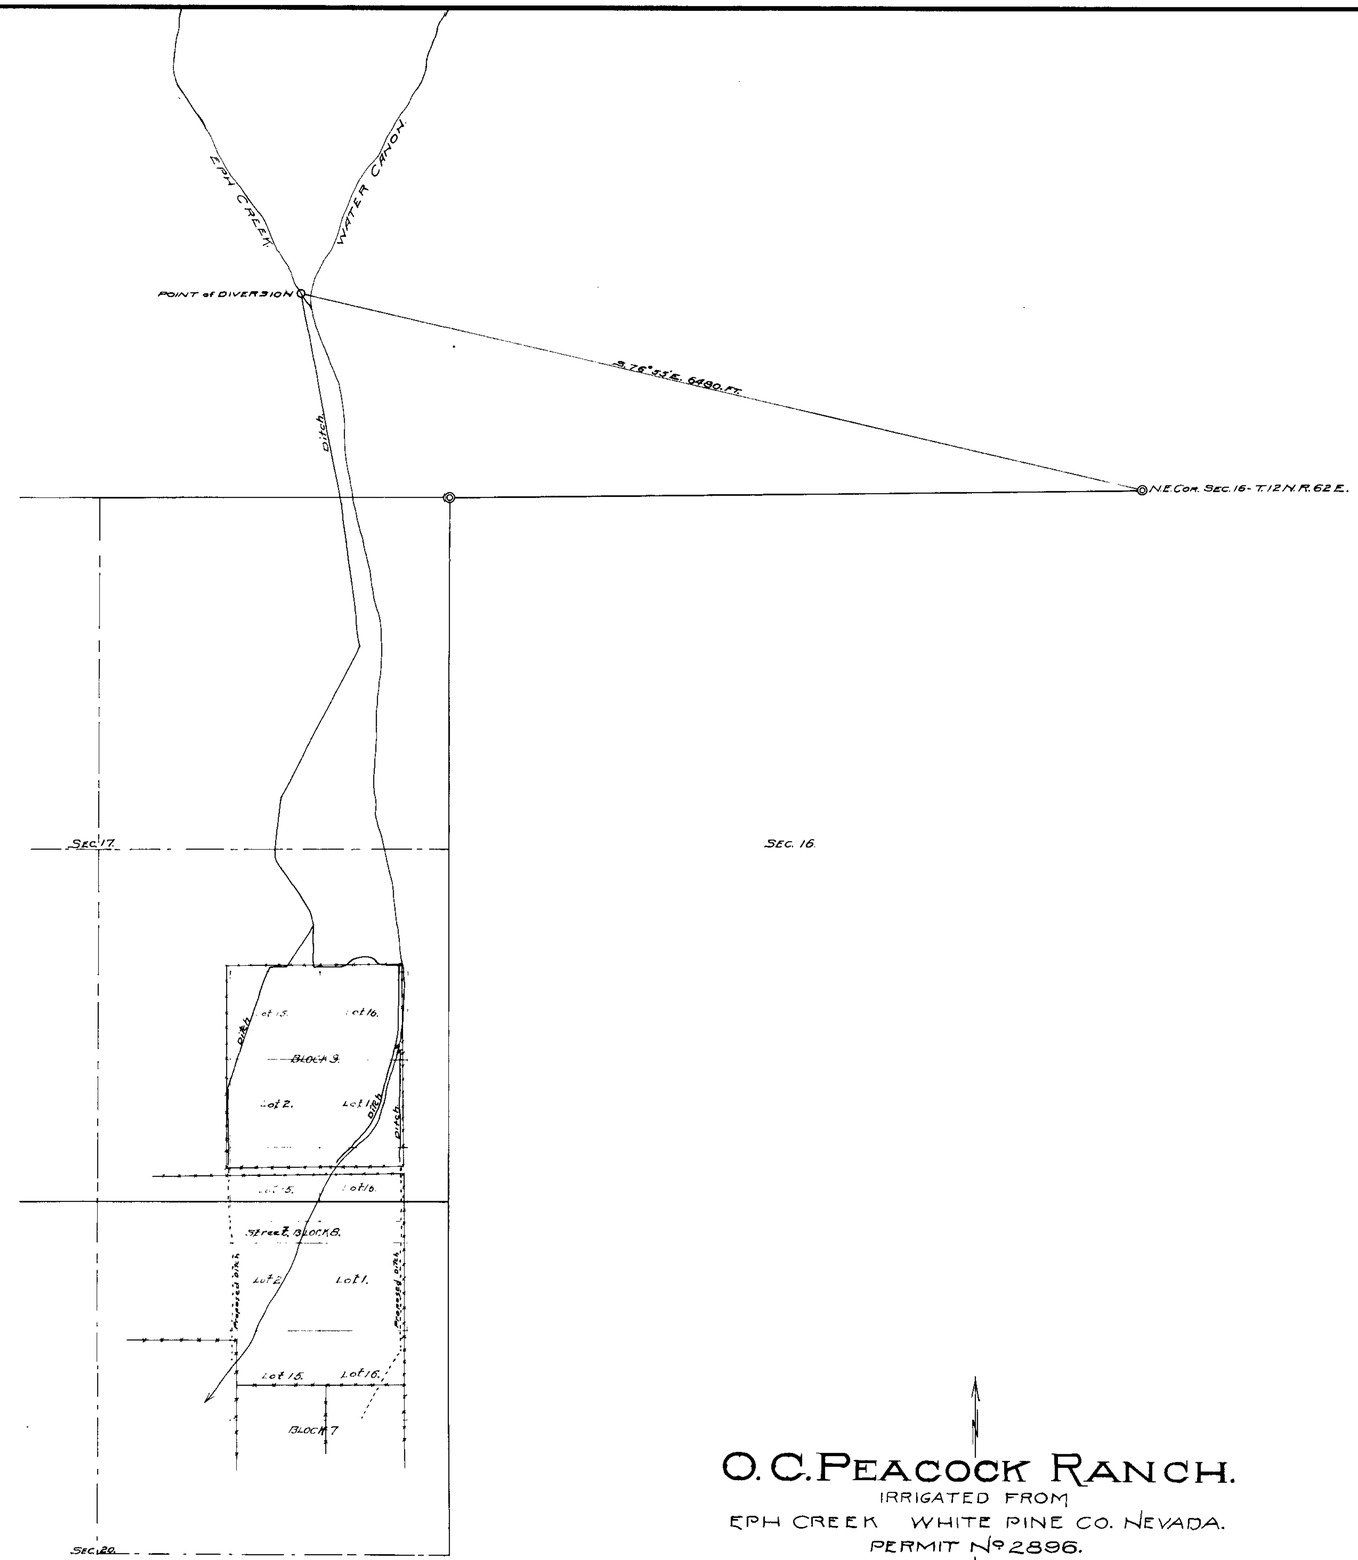

State of Nevada.
County of White Pine.

W. B. Colwell, being first duly sworn, deposes and says the above map is a true and accurate plat of the O.C. PEACOCK irrigation works, as taken from the field notes of a survey made by me completed on the 27th day of August 1914: that such survey was made at the instance of O.C. Peacock: that the map represents the works described in application No. 2896 together with the location of streams and ditches in the immediate vicinity.

W. B. Colwell SURVEYOR.

Subscribed and sworn to before me this the 10th day of October 1914.

Chas. A. Walker
Notary Public in and for WHITE PINE COUNTY NEVADA.

O. C. PEACOCK RANCH.

IRRIGATED FROM
EPH CREEK WHITE PINE CO. NEVADA.
PERMIT No. 2896.

113 Aug. 14, 1923

SCALE 600 FT. = 1 IN.

2896