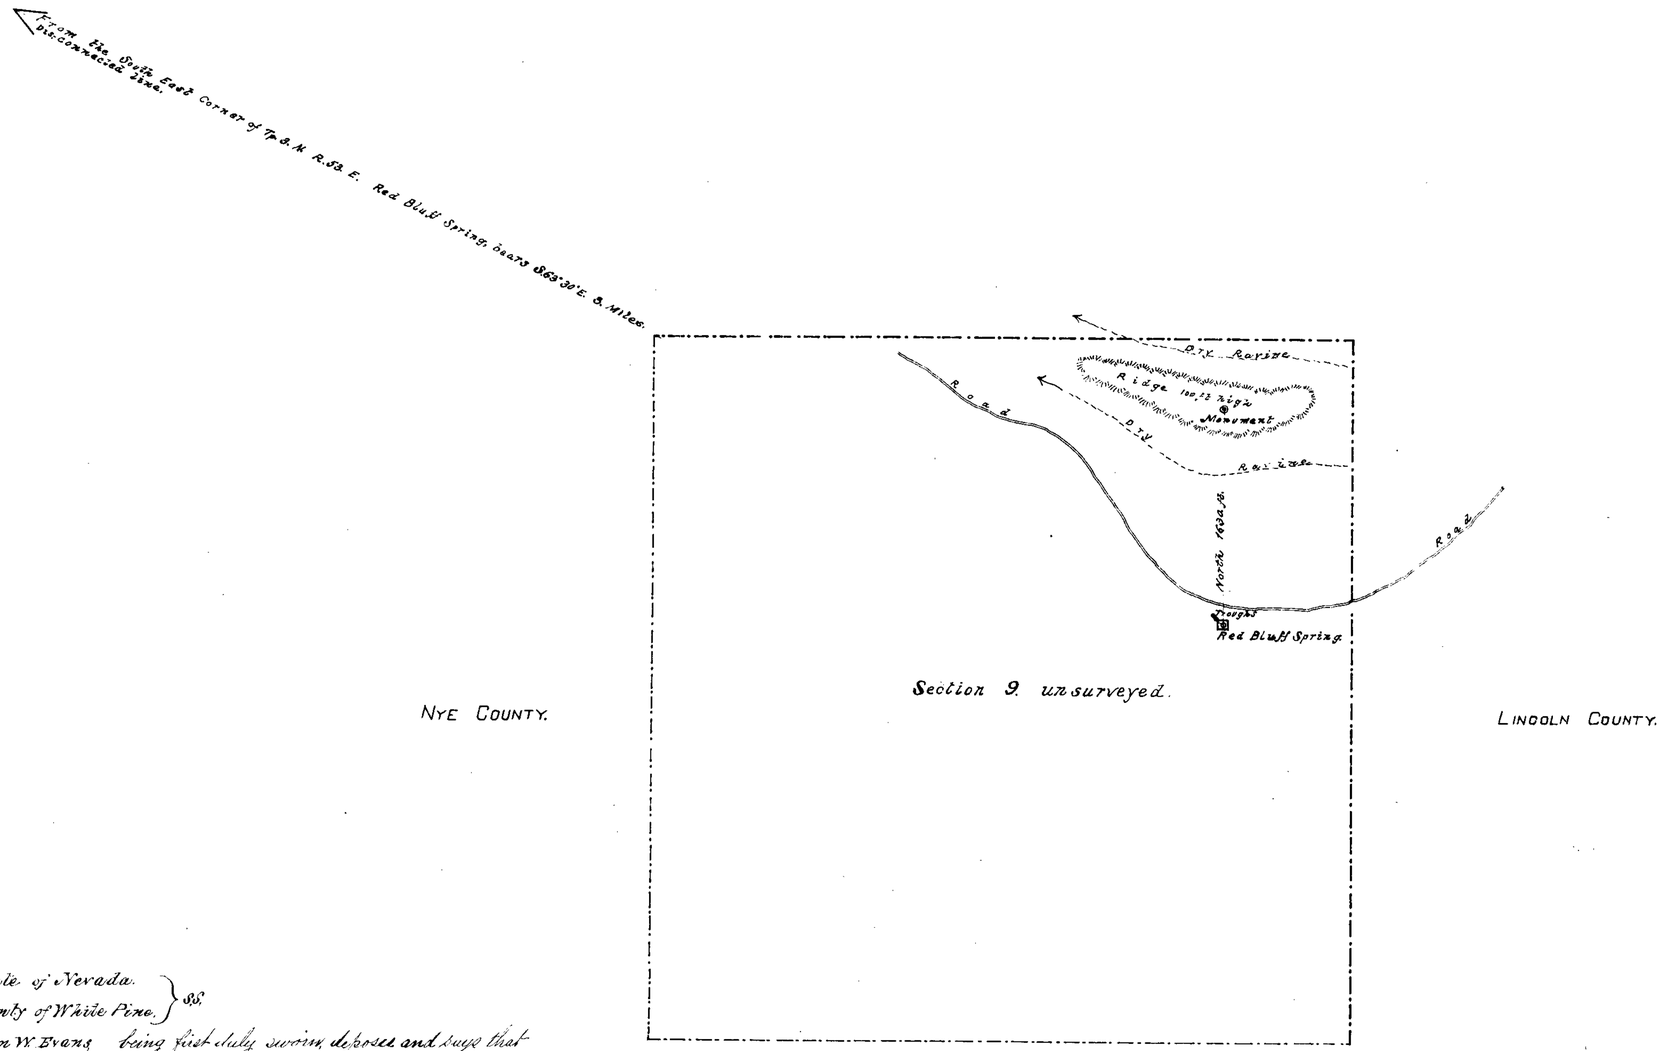

State of Nevada.
County of White Pine. } SS.

John W. Evans being first duly sworn, deposes and says that the above map is a true and accurate plat of the Red Bluff Spring used for live stock watering purposes by W. H. Grant as taken from the field notes of a survey made by me on the 1st day of April 1914. The map and survey were made at the instance of W. H. Grant owner of said spring, and that it truly represents the location of said Red Bluff Spring near the line of Nye and Lincoln Counties Nevada.

John W. Evans surveyor.

Subscribed and sworn to before me this 29th day of March 1915.

A. B. Witcher
Notary Public in and for White Pine County, Nevada.

TOWNSHIP No. 2. N-R. 54 E. Mt. DIABLO B. & M.

RED BLUFF SPRING.
APPLICATION No. 2903.
W. H. GRANT CLAIMANT.
SALT LAKE CITY, UTAH
SCALE 600 FT. TO ONE INCH.

288 BK. 3 12-11-16.
for 0.125 c.f.s.

2903