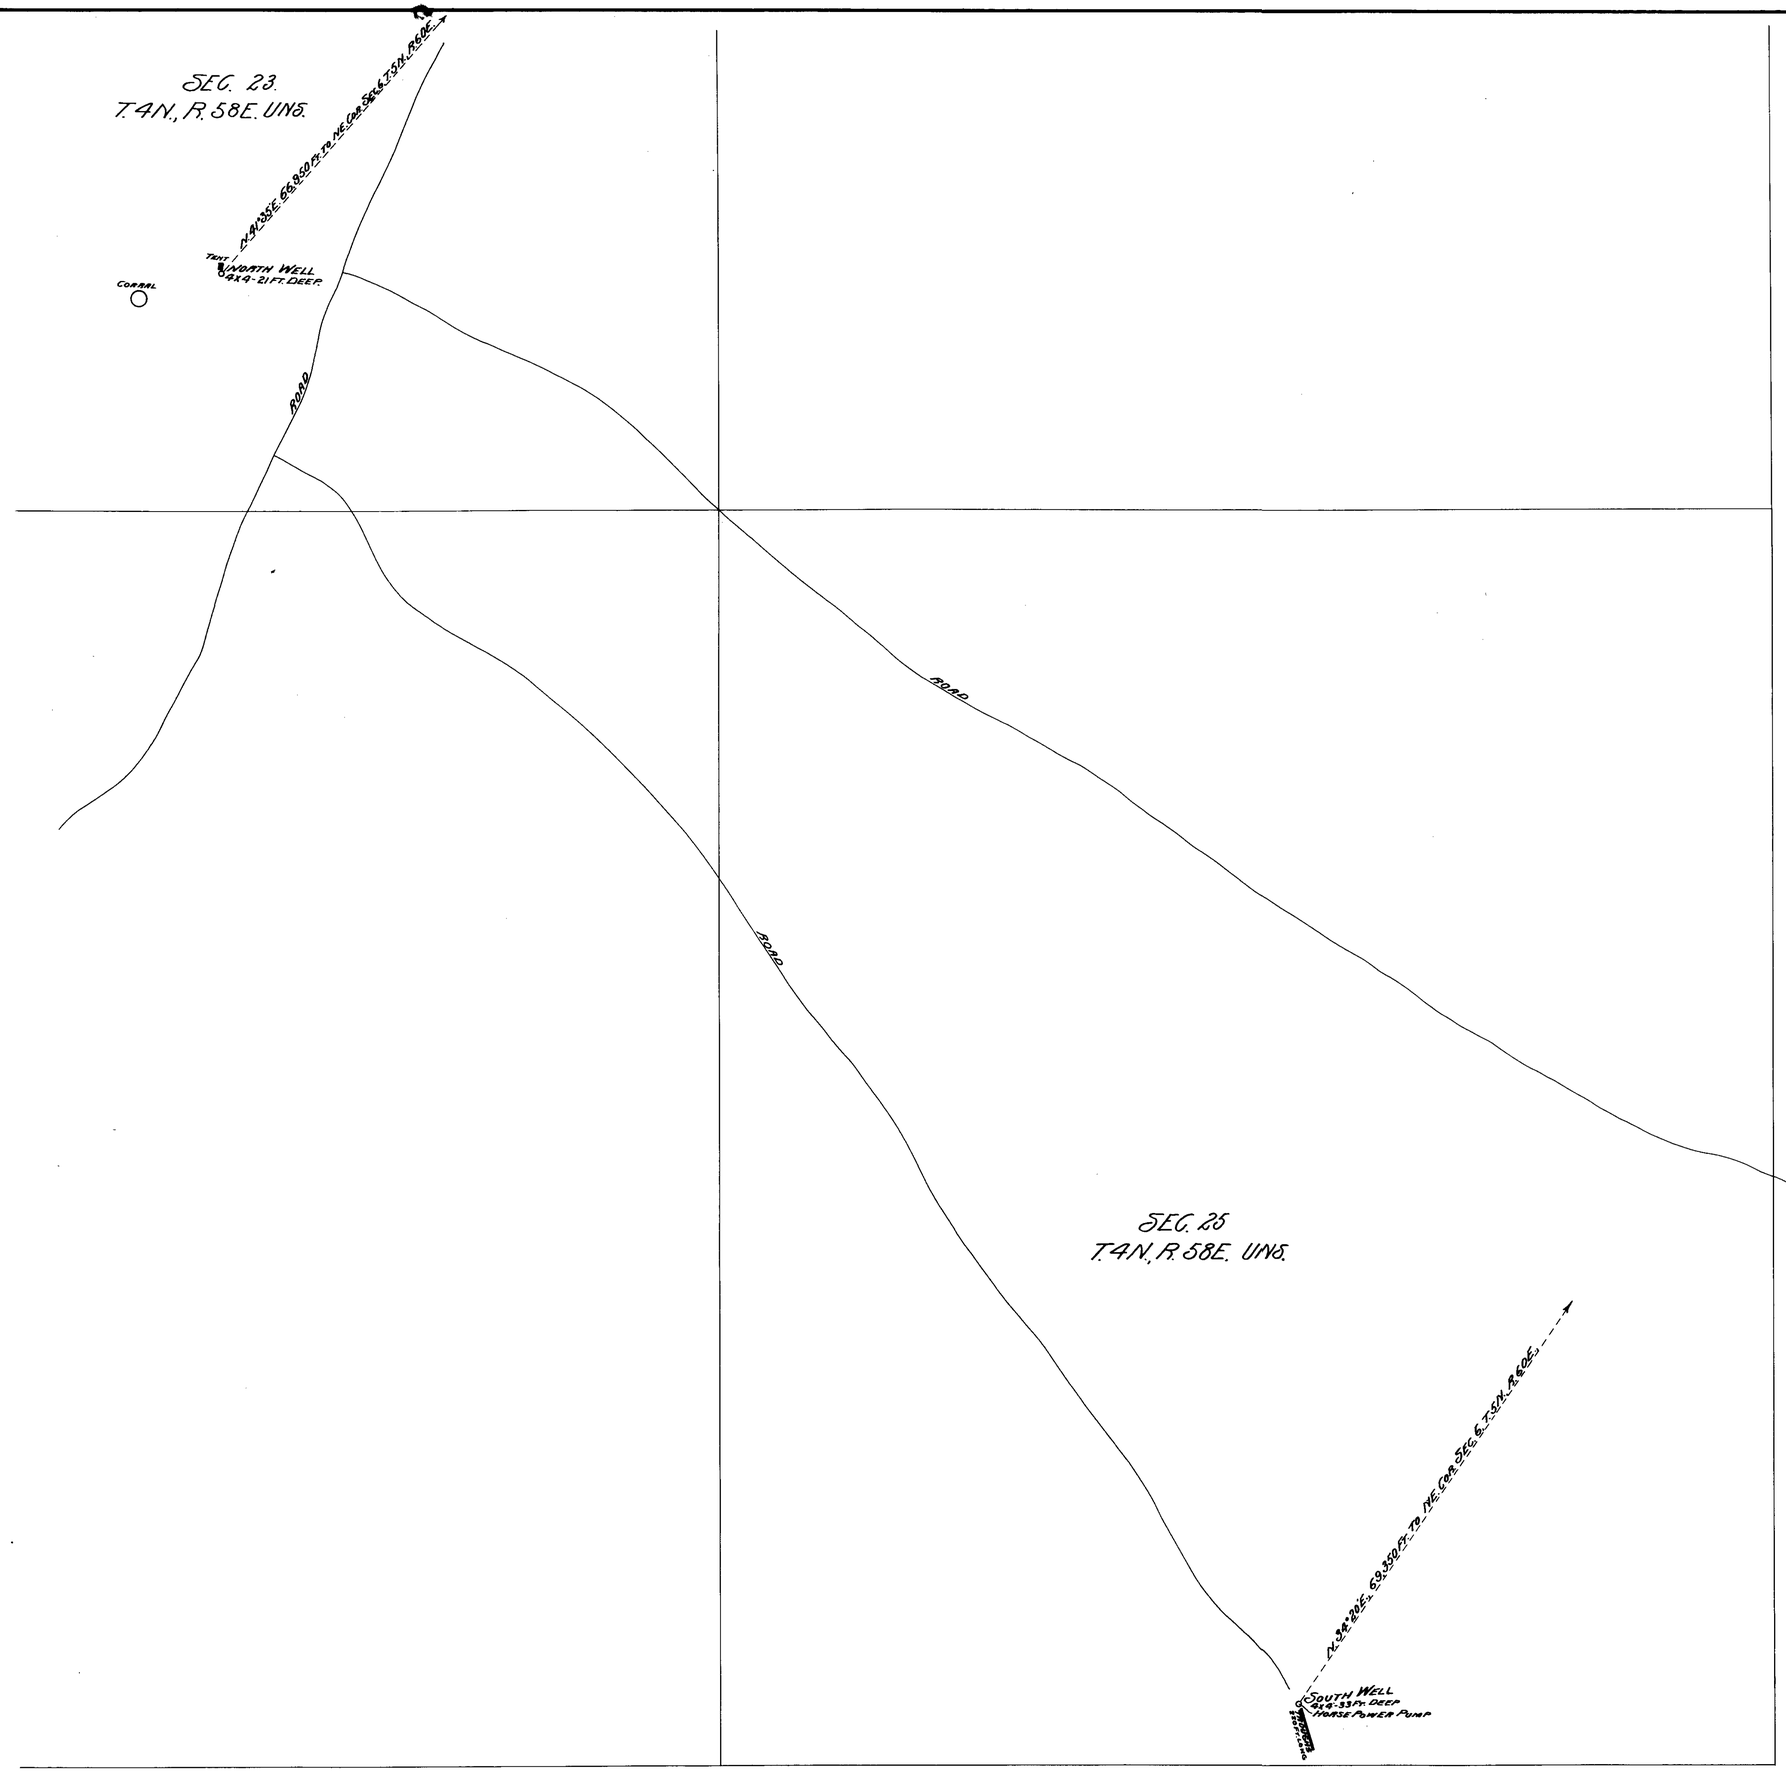

MAP SHOWING LOCATION OF THE
ADAMS-McGILL CO'S WELLS
IN SEC. 23 & 25 T. 4N. R. 58E. UNSURVEYED.
SCALE 400 FT. = 1 INCH.

#2911
302 BK.3 12-20-16.
for 0.0062 c.f.s

#2912.
303 BK.3 12-20-16
for 0.0062 c.f.s.

STATE OF NEVADA. }
COUNTY OF WHITE PINE. } S.S.

I, F.W. MILLARD OF ELY, COUNTY OF WHITE PINE STATE OF NEVADA HEREBY CERTIFY THAT THE ABOVE MAP IS A TRUE AND ACCURATE PLAT OF THE ADAMS-McGILL CO'S WELLS AS TAKEN FROM THE FIELD NOTES OF A SURVEY MADE BY ME SEPTEMBER 14-16, 1913. AND AT THE INSTANCE OF ADAMS-McGILL CO., THAT IT REPRESENTS THEIR WATERING PLACES ON THIS RANGE TOGETHER WITH THE LOCATION OF STREAMS AND DITCHES IN THE IMMEDIATE VICINITY.

F.W. Millard
SURVEYOR.

2911-2912