Section	Sub-Division	Township	Range	Cultivated Acreage	Description of Culture	Date of first Culture

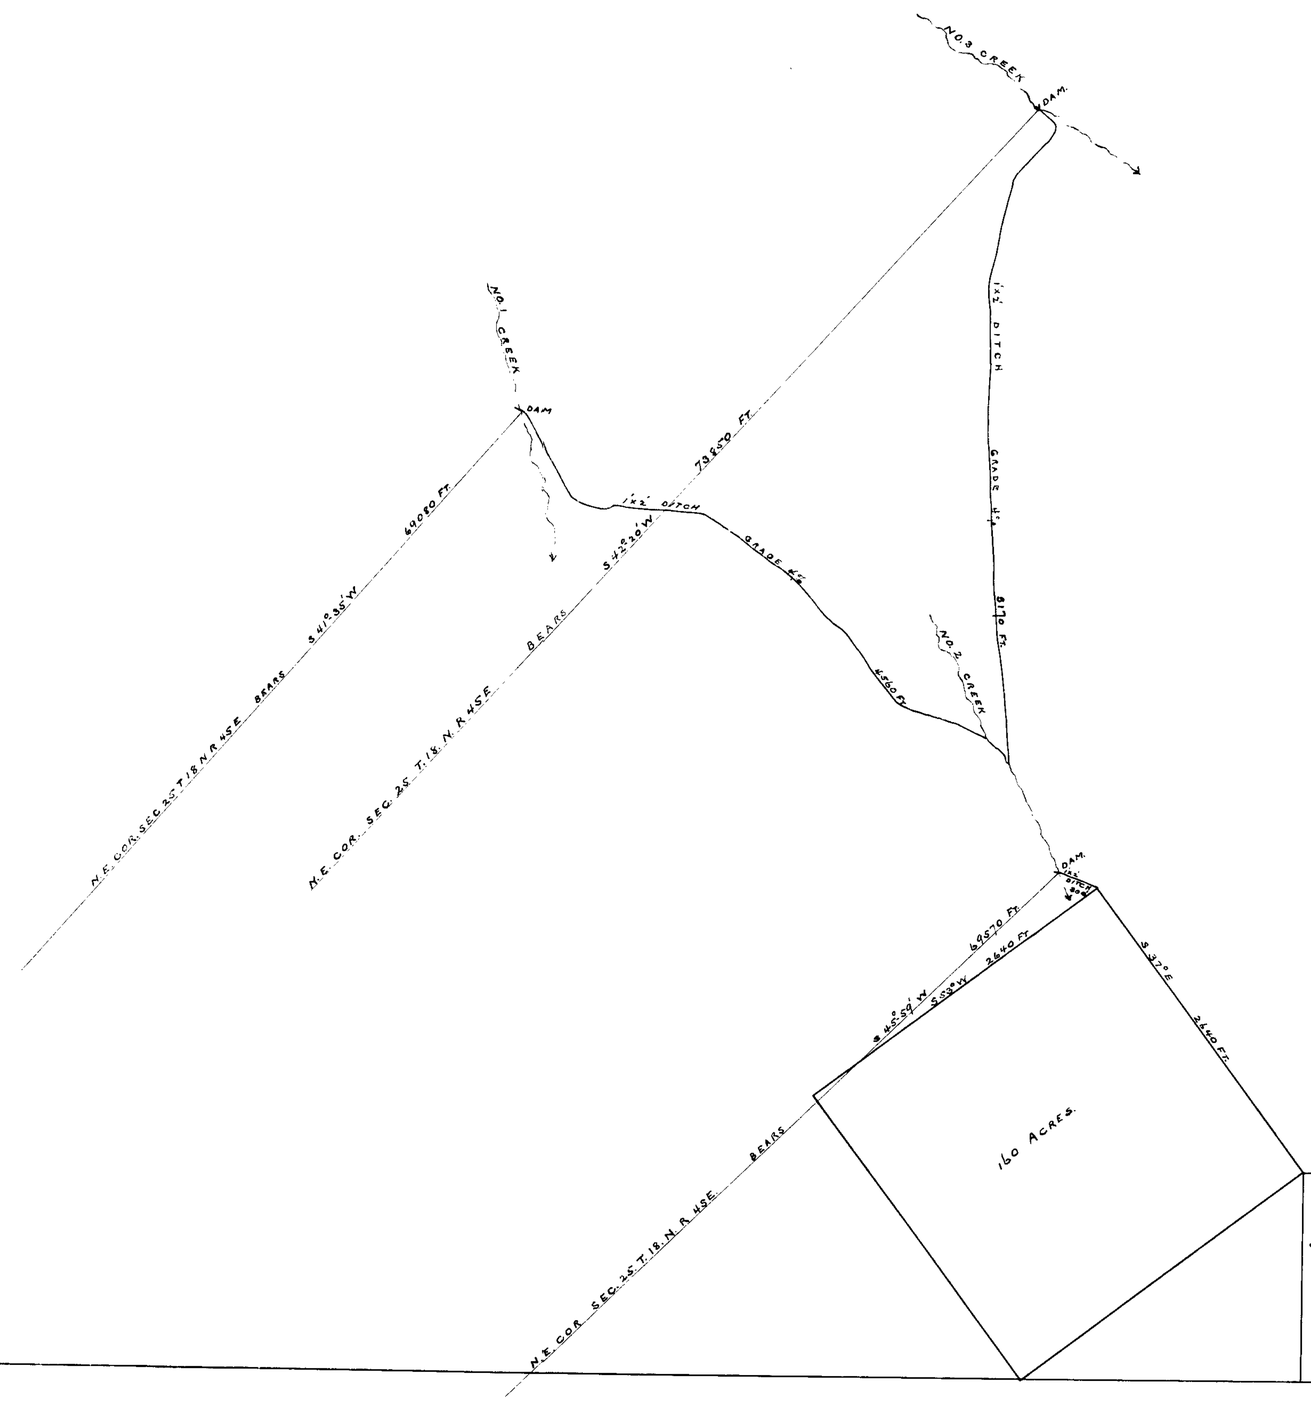

STATE OF NEVADA. }
COUNTY OF LANDER } SS

J. N. Dodson being first duly sworn deposes and says that the above map is a true and accurate plat of the lands irrigated by No's 1, 2 & 3 Creeks as taken from the field notes of a survey made by me (or under my supervision and direction) completed on the 3rd day of April 1914

That the map and survey were made at the instance of John Hickison owner of the land, and that it truly represents the irrigated lands of said Creeks

J. N. Dodson
Surveyor

Subscribed and sworn to before me this 6th day of April 1914

A. J. Maestretti,
Notary Public in and for Lander Co, Nevada

293 BK. 3 12-14-16.
for 10.26 c.f.s.

Owner: John Hickison

Nos. 1, 2 & 3 Creeks

Scale 200' = 1"

2913.