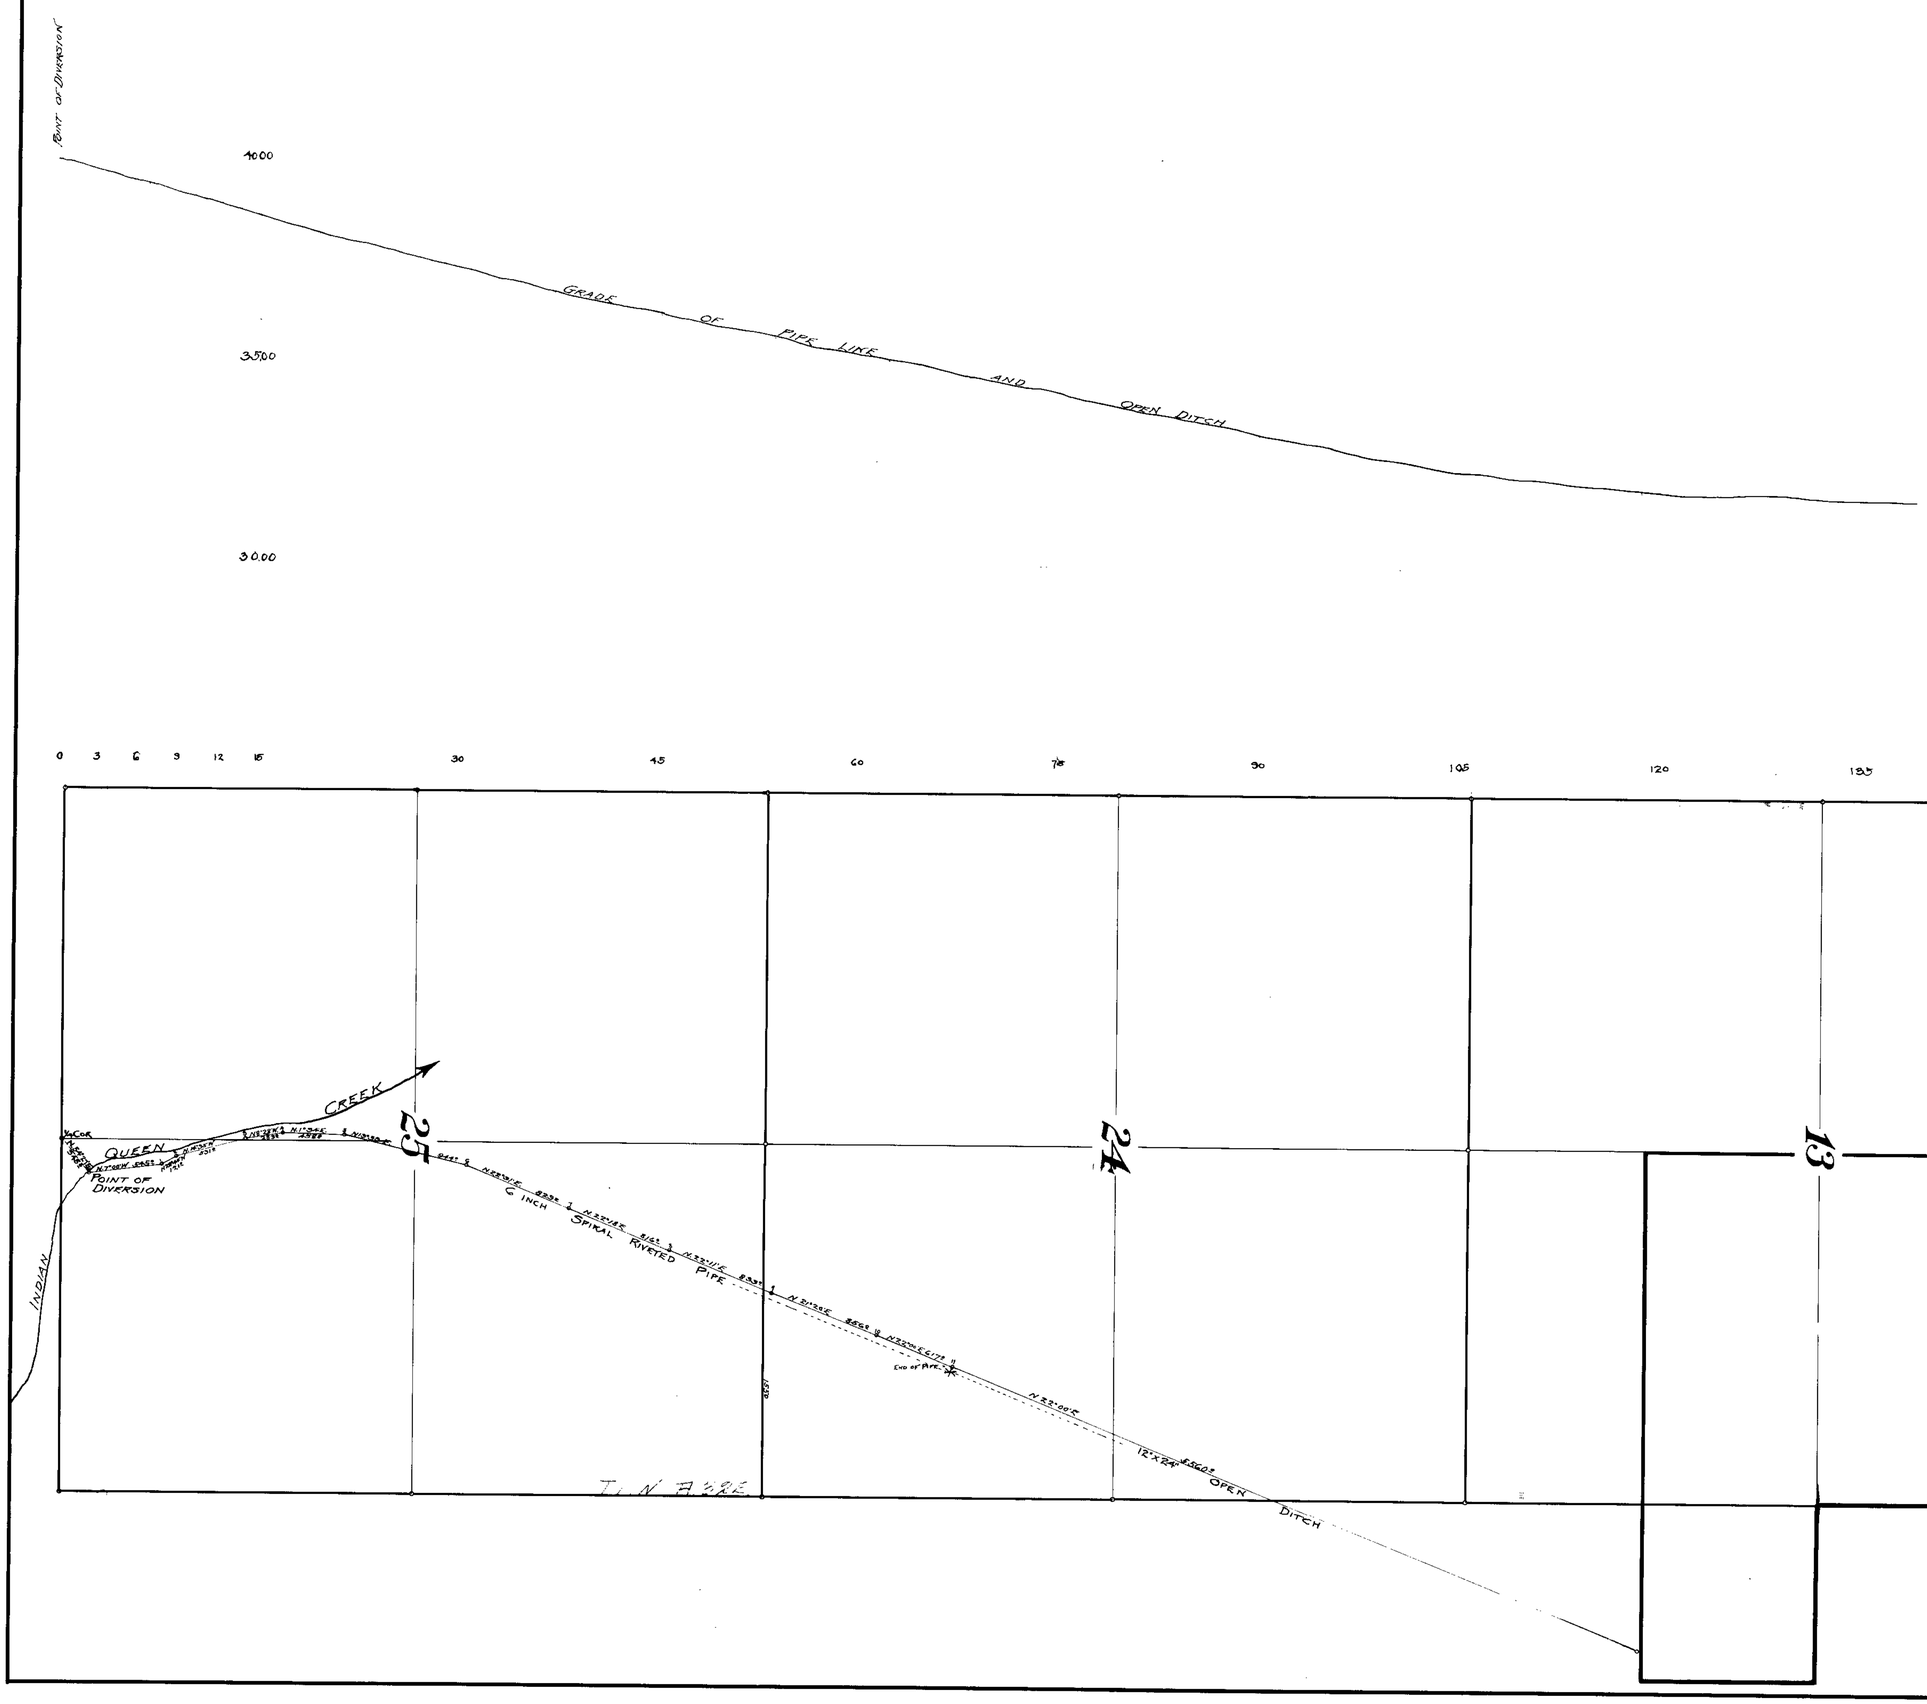

State of Nevada } ss.
County of Mineral }

L. B. Spencer, being first duly sworn, deposes and says that the above map is a true and accurate plat and profile of the lands irrigated by B. F. Baker, as taken from the field notes of a survey made by me and completed November 30th 1914.

That the map and survey were made at the instance of B. F. Baker, the owner of said lands, and that it truly represents the lands to be irrigated.

[signature]

Subscribed and sworn to before me, this 12th day of December 1914.

John P. Melrose
Notary Public, in and for Mineral County, Nev.
My Commission expires Jan. 1st 1916

APPLICATION NO. 2924.
B. F. BAKER
INDIAN QUEEN CREEK
MINERAL COUNTY
NEVADA
SCALE 1"=600' SURVEYED NOV. 1914

L. B. SPENCER & CO.
CIVIL & MINING ENGINEERS
HAWTHORNE, NEV.

2924