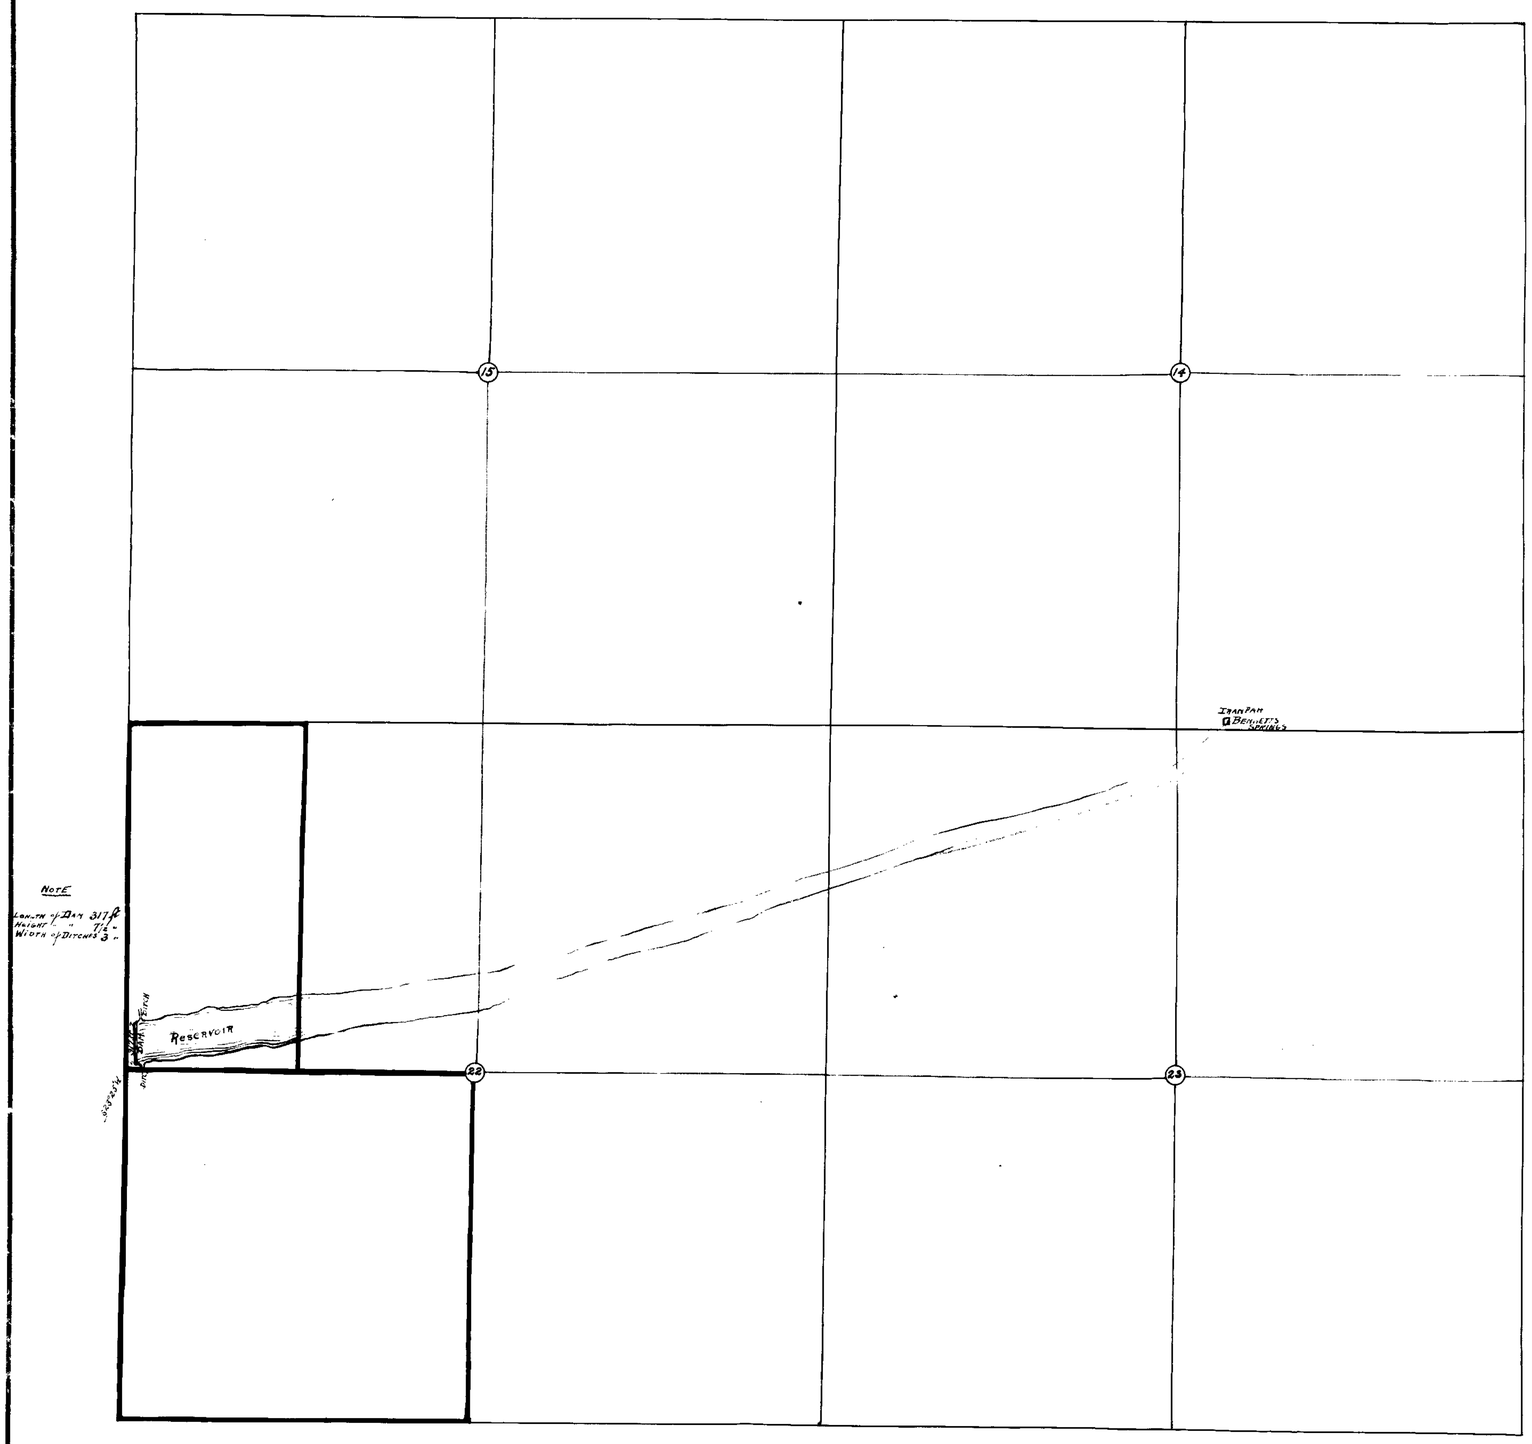

Section	Subdivision	Township	Range	Cultivated Acreage	Description of Crops	Date of Cultivation
22	SW ¼	20 S	53 E	NONE		
22	W½ of NW¼	20 S	53 E	NONE		

STATE OF NEVADA,
County of } ss.

being first duly sworn, deposes and says that the accompanying map is a true and accurate plat of the land irrigated by , as taken from the field notes of the survey made by me (or under my supervision and direction), completed on the 16th day of DECEMBER, 1914.

That the map and survey were made at the instance of WILSE BROUGHER and that it truly represents the irrigated lands of said

Chas. E. Watson

Subscribed and sworn to before me this day of , 191

Notary Public in and for County, Nevada.

OFFICE OF STATE ENGINEER
CARSON CITY, NEVADA

CULTURAL MAP OF LANDS OF

No. 2930

Water Source IRANPAH or BENNETTS SPRINGS.

Tributary

County of NYE

Surveyed by Chas E. Watson Dec 16 1914

Drawn by Chas E. Watson Dec 16 1914

Checked by

2930