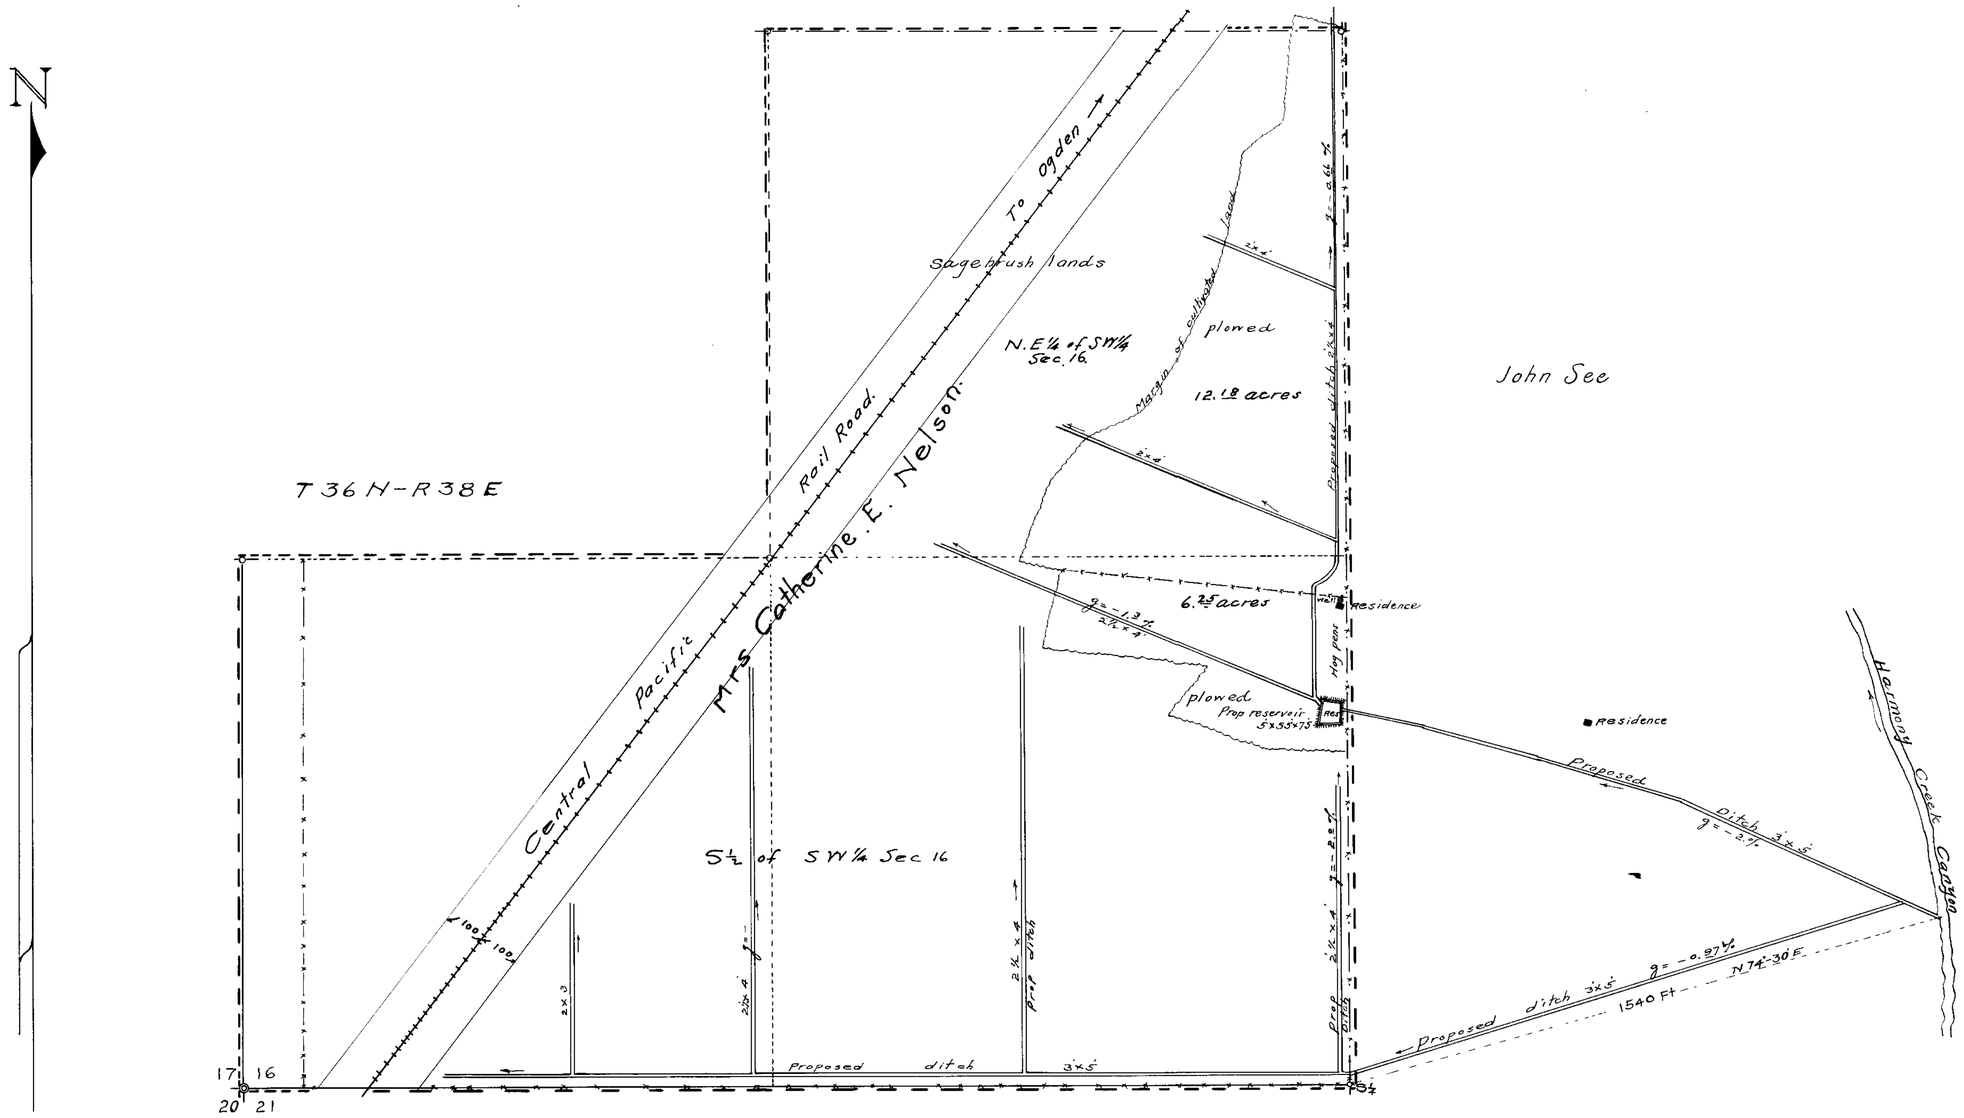

State of Nevada }ss
County of Humboldt

R.E. Tilden, being first duly sworn, deposes and say, that the above map is a true and accurate plat of the proposed irrigation system as taken from the field notes of a survey made by me, and completed on Dec 21-22-1914; that such a survey was made at the instance of Mrs Catherine E. Nelson; that the map represents the works described in application No 2942, together with the location of streams and ditches in the immediate vicinity.

R.E. Tilden
Surveyor.

Subscribed and sworn to before me this 23rd day of December, 1914.

C.D. Mackay
Notary Public in and for
Humboldt County Nevada.

THE NELSON RANCH.
Map showing Point of diversion and Proposed Irrigation system as well as present improvements
Surveyed Dec 21st 1914.

Scale 1" = 200 ft.
Acreage plowed = 18.43

by R.E. Tilden.
County Surveyor.
Humboldt Co.
Nevada.

2942