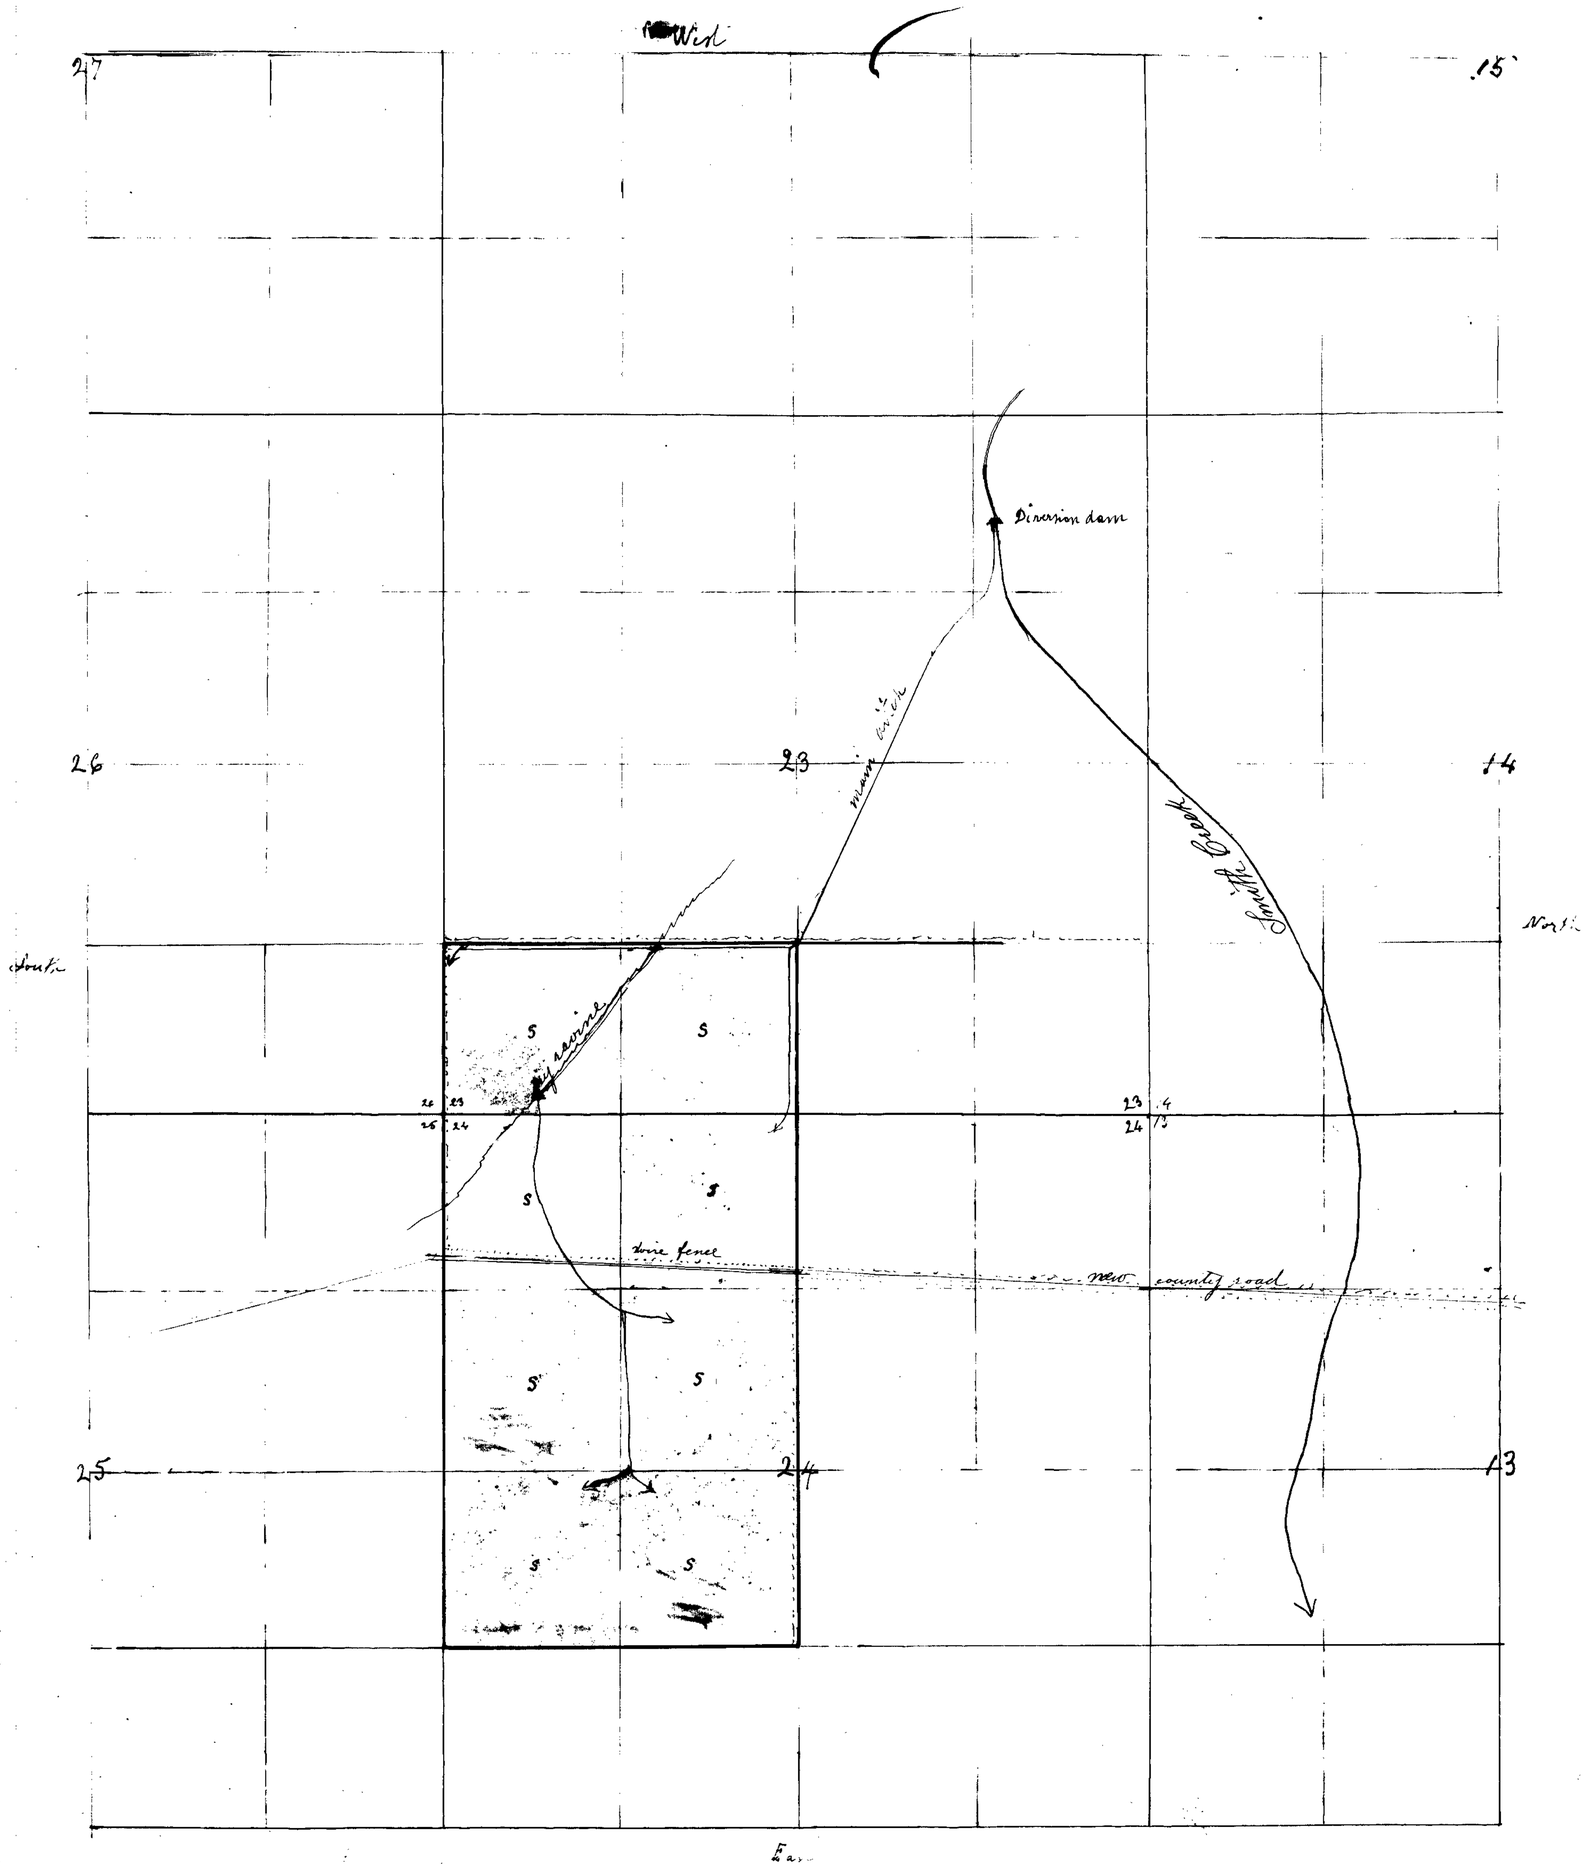

Section	Sub division	Township	Range	Cultivated acreage	Description of Culture	Date of first Culture
23	East 1/2 S.E. 1/4	32	59 East	60 acres	clear for grain	
24	West 1/2 S.W. 1/4	32	59 East	30 acre	clear for grain	
24	East 1/2 of S.W 1/4	32	59 East	not cleared		
24	west 1/2 of S.E 1/4	32	59 East	not cleared		

Remarks yellow is for clear land for grain brown sage brush

State of Nevada }
County of Elko } SS

I C.P. Strozzi Being first duly sworn, depose and say that the above map is a true and accurate plat of the land to be irregated by the owner as taken from the field notes of a survey made by me completed on the 24 day of June 1915; that such a survey and map made by the owner represents the works described in application No 2945 together with the location of streams and ditches in the immediate vicinity

Constantine P. Strozzi Surveyor

Subscribe and sworn to before me this the 16th day of august 1915

in and for Elko County Nevada
J. L. Vandiver
Notary Public
My commission expires Nov. 24th 1917

2945