SEC.	SUBDI-VISION	TOWNSHIP	RANGE	CULTIVATED ACREAGE	DESCRIPTION OF CULTURE	DATE OF FIRST CULTURE
		17N	48E	6.5	GARDEN AND ALFALFA	

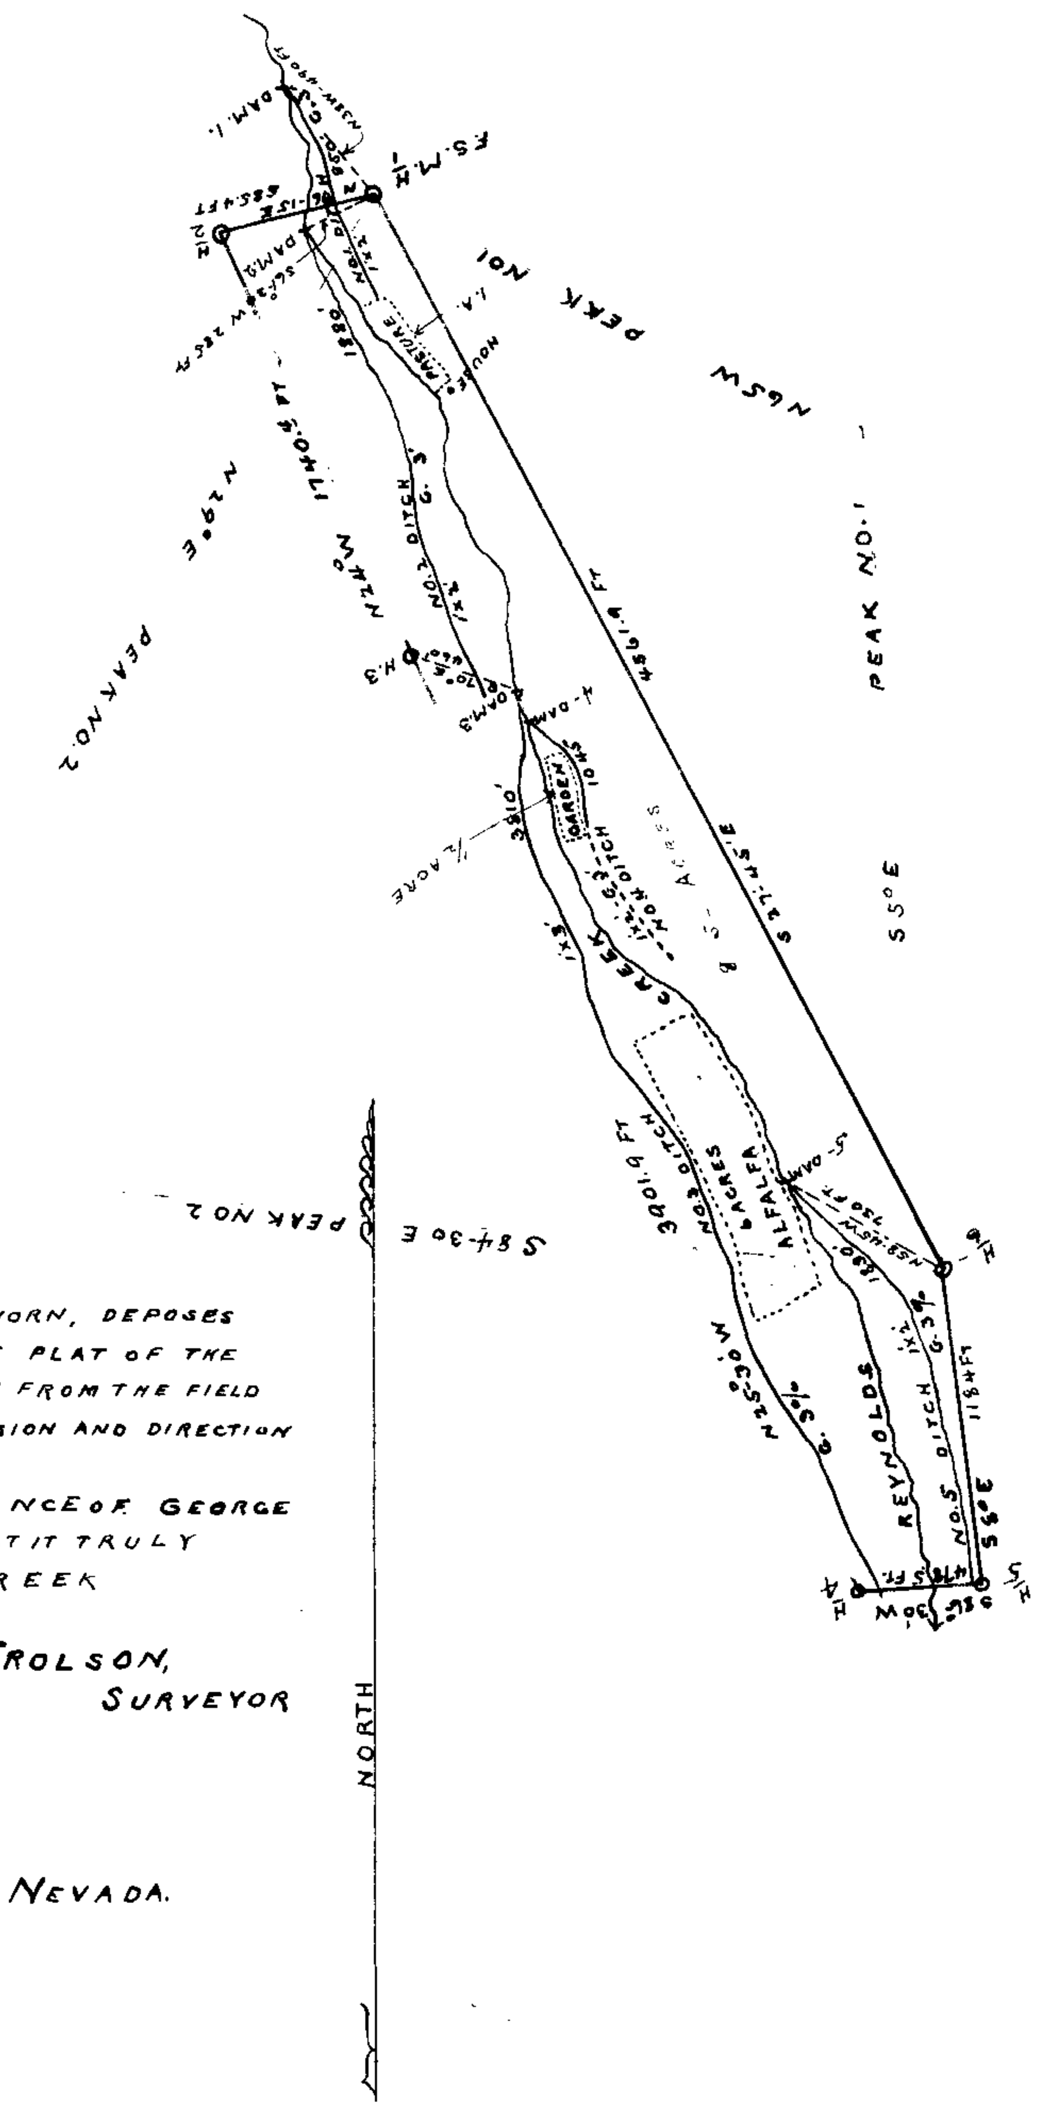

STATE OF NEVADA
COUNTY OF LANDER

J.H.TROLSON, BEING FIRST DULY SWORN, DEPOSES AND SAYS THAT THE ABOVE MAP IS A TRUE AND ACCURATE PLAT OF THE LANDS IRRIGATED BY REYNOLDS CREEK, AS TAKEN FROM THE FIELD NOTES OF A SURVEY MADE BY ME (OR UNDER MY SUPERVISION AND DIRECTION COMPLETED ON THE SIXTH DAY OF MAY 1914.
THAT THE MAP AND SURVEY WERE MADE AT THE INSTANCE OF GEORGE W. WILLIAMS, OWNER OF SAID LANDS, AND THAT IT TRULY REPRESENTS THE IRRIGATED LANDS OF SAID CREEK

J. H. TROLSON,
SURVEYOR

SUBSCRIBED AND SWORN TO BEFORE ME
THIS 7th DAY OF MAY 1914
A. J. Maestretti
NOTARY PUBLIC IN AND FOR
LANDER COUNTY, NEVADA.

SCALE - 600 FT = 1 IN.

OWNER GEORGE W. WILLIAMS.

REYNOLDS CREEK

H IS A FOREST SERVICE MONUMENT.

RED LINES - INDICATE U.S. FORESTRY APPLICATION NO 53

TOIYABE NATIONAL FOREST - AND WIRE FENCE.

COULD NOT FIND A SEC. COR WITHIN SIX MILES OF DIVERSION POINT NO1.

2948