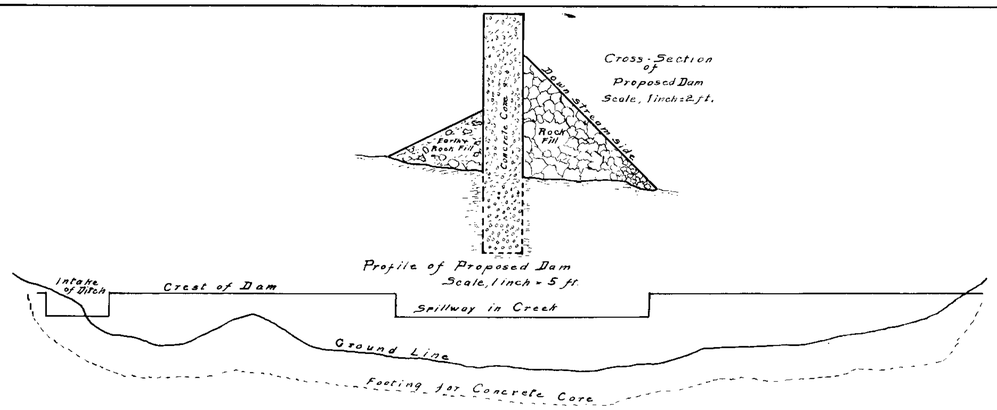

TABULATION

STATION	TRUE BEARING	DISTANCE
0+00 - 1+26	N 48° 31' E	126.0
1+26 - 4+84	S. 76° 15' E	358.0
4+84 - 12+52	N. 84° 31' E	768.0
12+52 - 13+38	N. 84° 31' E	86.0
13+38 - 19+21	N. 80° 51' E	583.0
19+21 - 28+59	N 87° 41' E	938.0
28+59 - 37+14	N. 78° 49' E	855.0
37+14 - 45+73	N 88° 23' E	859.0
45+73 - 61+73	N 77° 03' E	1600.0
61+73 - 76+37	N 77° 03' E	1464.0
76+37 - S.W. Cor. Sec. 23	S. 0° 03' E	2654.0

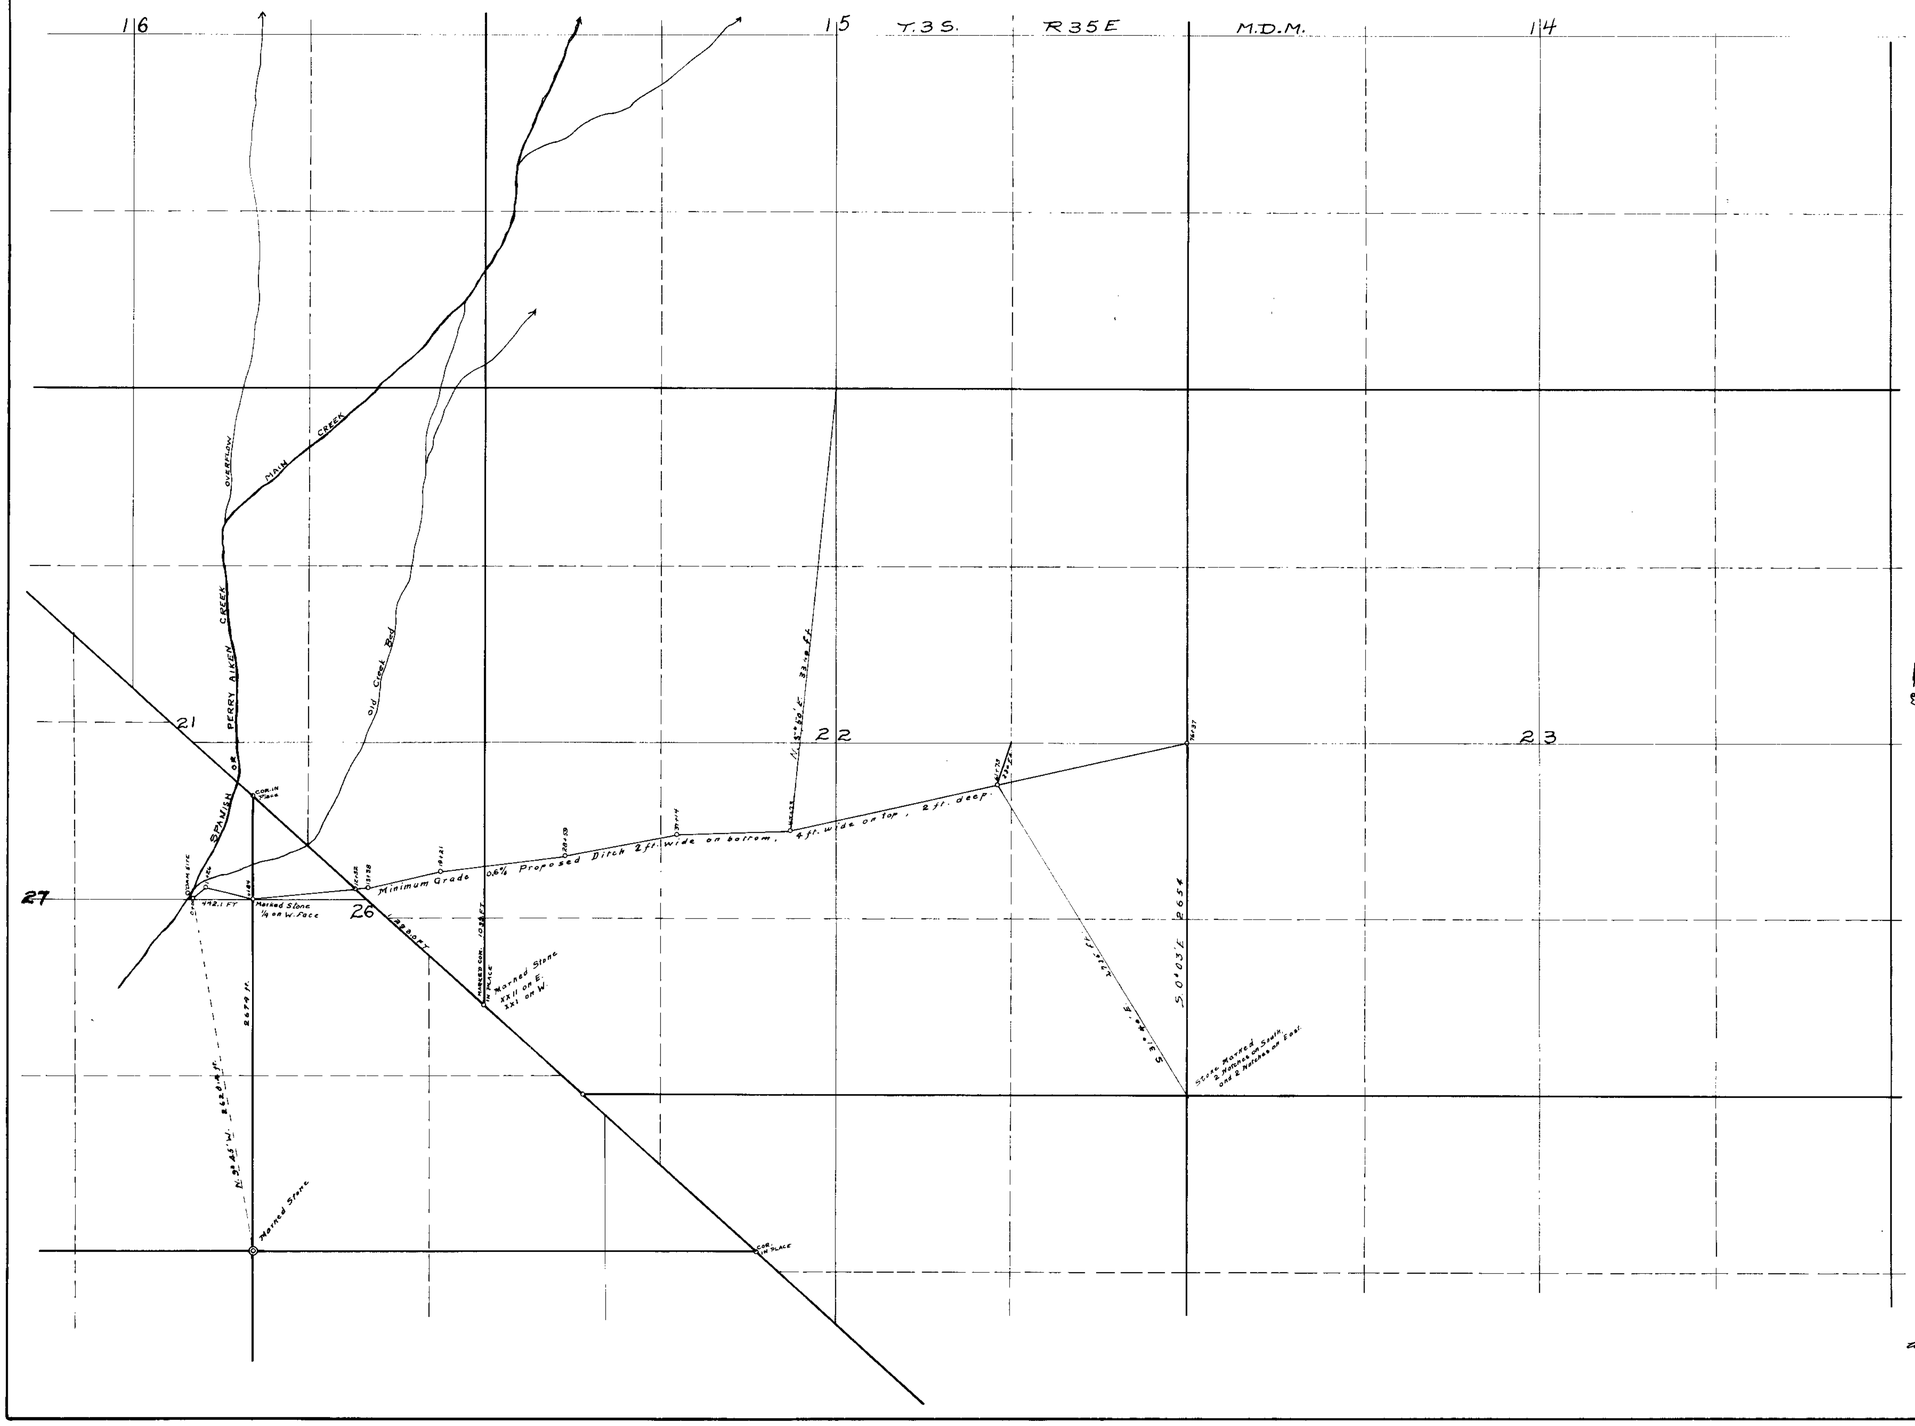

STATE OF CALIFORNIA }
COUNTY OF INYO } S.S.

B.E. Sherwin, being first duly sworn, deposes and says that the above map is a true and accurate plat of the Dr. R. O'Neal, Jas. G. & Jas. H. Ford, irrigation works, from the field notes of a survey made by me, completed on the 24th day of Oct. 1914, that such survey was made at the instance of Jas. H. Ford; that the map represents the works described in application No 2955, together with the location of streams and ditches in the immediate vicinity.

B.E. Sherwin
Engineer.

Subscribed and sworn to before me this 3rd day of November, 1914.
Fred. R. Smith
Notary Public in and for Inyo Co, Calif.
My Commission Expires June 26, 1915.

APPLICATION No 2955

LOCATION MAP OF DITCH

OUT OF SPANISH OR PERRY AIKEN CREEK
SITUATED IN T.3.S. R35 E. M.D.M.
MONO COUNTY, CALIF. AND ESMERALDA COUNTY, NEV.
FOR

Dr. Robert O'Neal, Bishop, Calif.
Jas. G. Ford, Dyer, Nev.
Jas. H. Ford, Dyer, Nev.

Surveyed Oct. 22, 1914,
BY
B.E. Sherwin, Inyo Co. Surv.
Scale, 1 inch = 600 ft.

Order No 3163 Order No 2955

70834 3163 - 2955