| SECTION | SUB. DIVISION | TOWNSHIP | RANGE | | | |
|---|---|---|---|---|---|---|
| 28 | | 27N | 49E | | | |
| 29 | | " | " | | | |
| 32 | | " | " | | | |
| 33 | | " | " | | | |
| 20 | | " | " | | | |

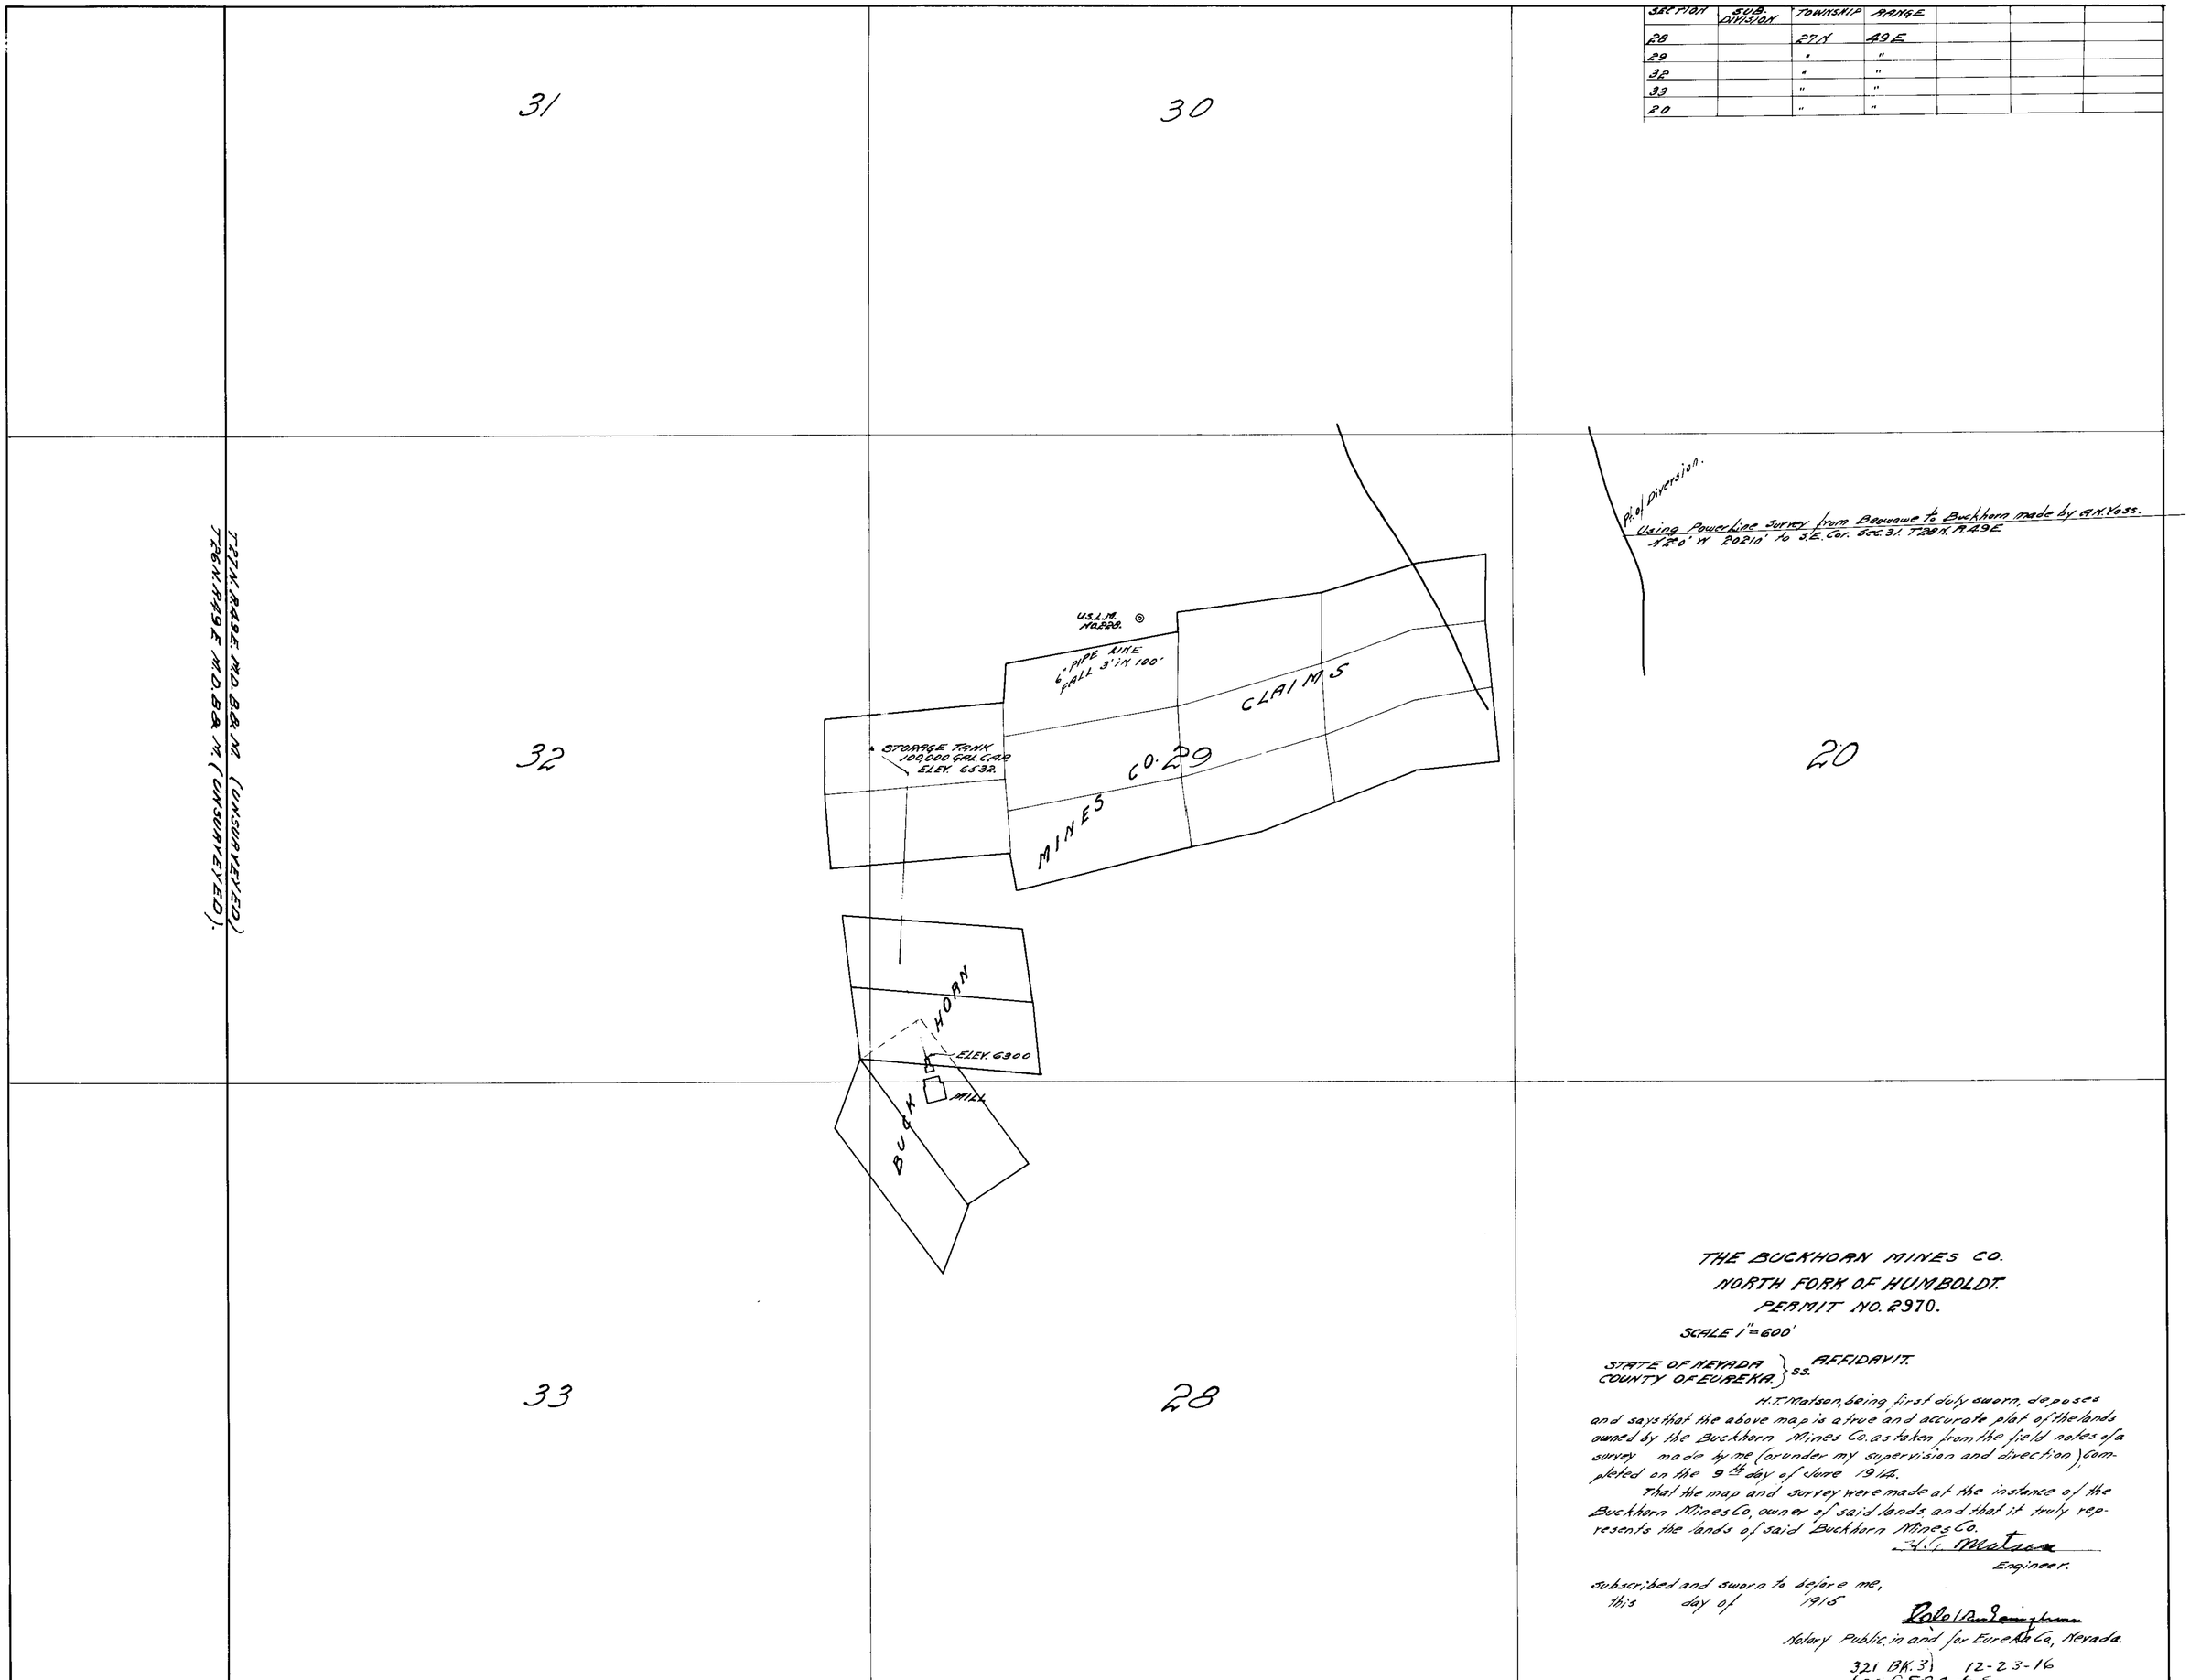


THE BUCKHORN MINES CO.
NORTH FORK OF HUMBOLDT.
PERMIT NO. 2970.

SCALE 1" = 600'

STATE OF NEVADA } ss. AFFIDAVIT.
COUNTY OF EUREKA }

H.T. Matson, being first duly sworn, deposes and says that the above map is a true and accurate plat of the lands owned by the Buckhorn Mines Co. as taken from the field notes of a survey made by me (or under my supervision and direction) completed on the 9th day of June 1914.

That the map and survey were made at the instance of the Buckhorn Mines Co, owner of said lands, and that it truly represents the lands of said Buckhorn Mines Co.

H.T. Matson
Engineer.

Subscribed and sworn to before me,
this day of 1915

[signature]
Notary Public, in and for Eureka Co, Nevada.

321 BK. 3) 12-23-16
for 0.50 c.f.s.

2970