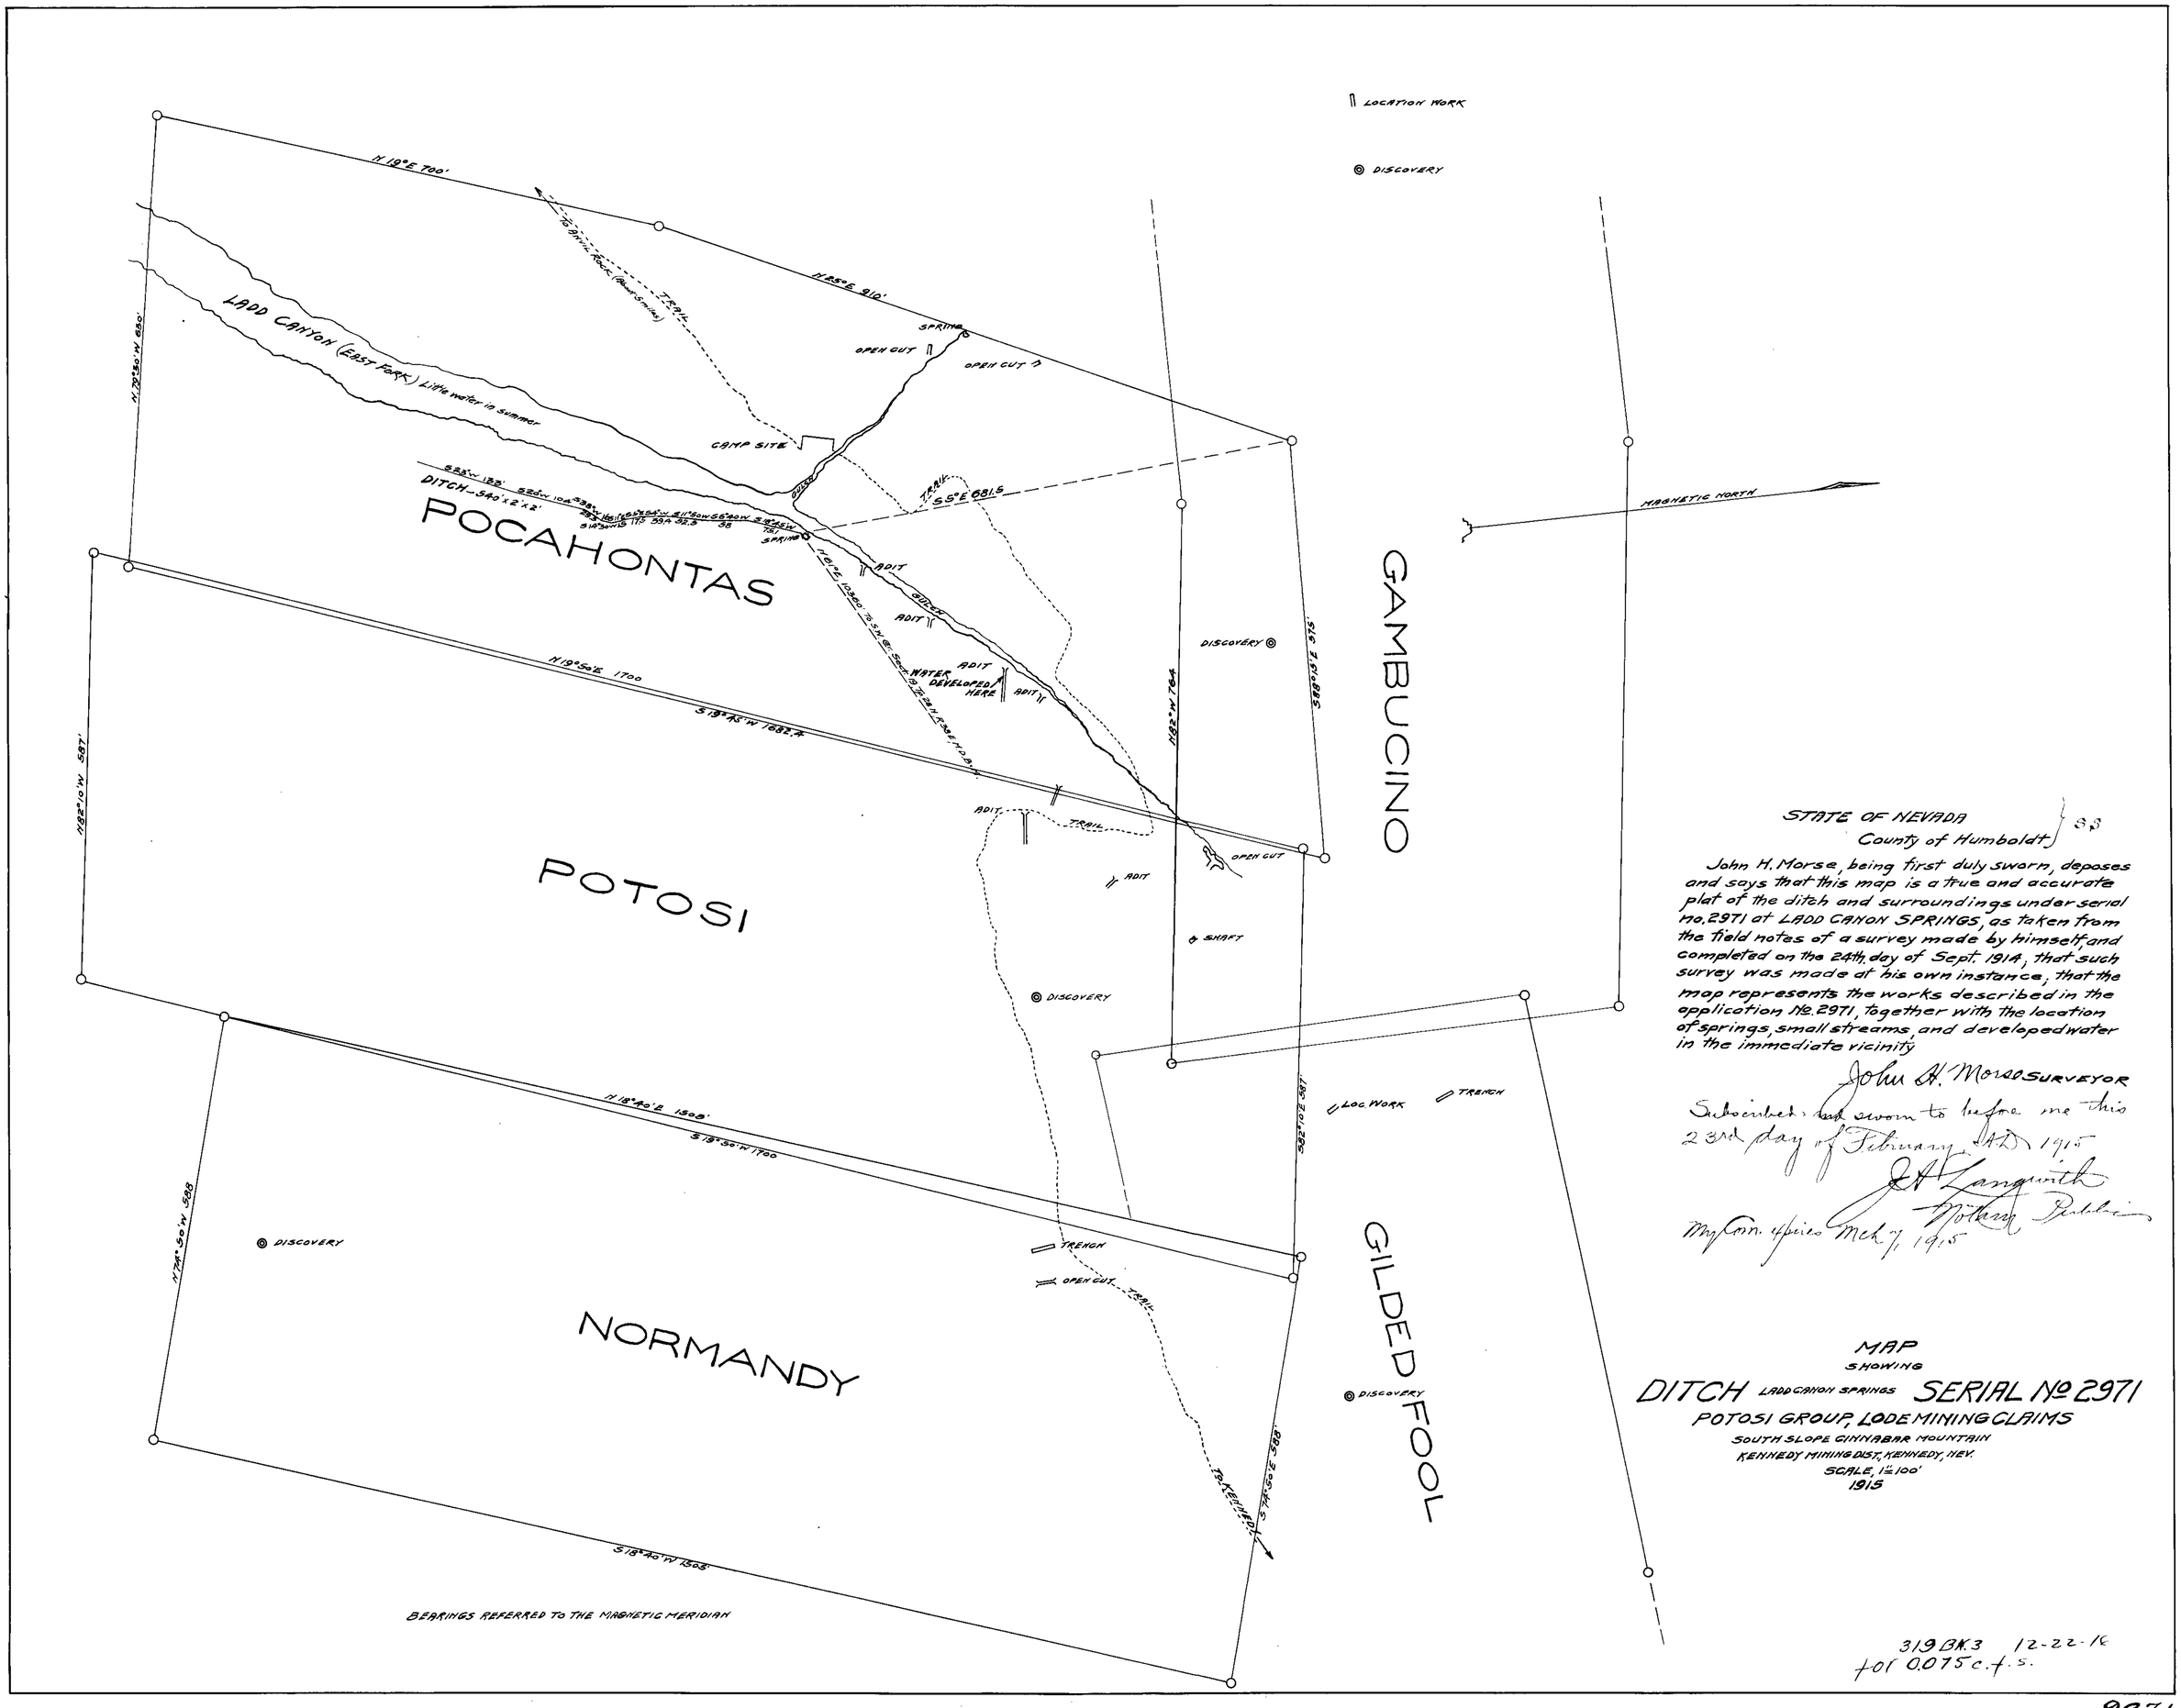

STATE OF NEVADA } ss
County of Humboldt

John H. Morse, being first duly sworn, deposes and says that this map is a true and accurate plat of the ditch and surroundings under serial No. 2971 at LADD CANYON SPRINGS, as taken from the field notes of a survey made by himself and completed on the 24th day of Sept. 1914, that such survey was made at his own instance, that the map represents the works described in the application No. 2971, together with the location of springs, small streams, and developed water in the immediate vicinity

John H. Morse Surveyor

Subscribed and sworn to before me this 23rd day of February A.D. 1915

J. A. Langworth
Notary Public

My Com. expires Mch 7, 1915

MAP
SHOWING
DITCH LADD CANYON SPRINGS SERIAL No 2971
POTOSI GROUP, LODE MINING CLAIMS
SOUTH SLOPE CINNABAR MOUNTAIN
KENNEDY MINING DIST., KENNEDY, NEV.
SCALE, 1" = 100'
1915

319 BK. 3 12-22-18
for 0.075 c.f.s.

2971