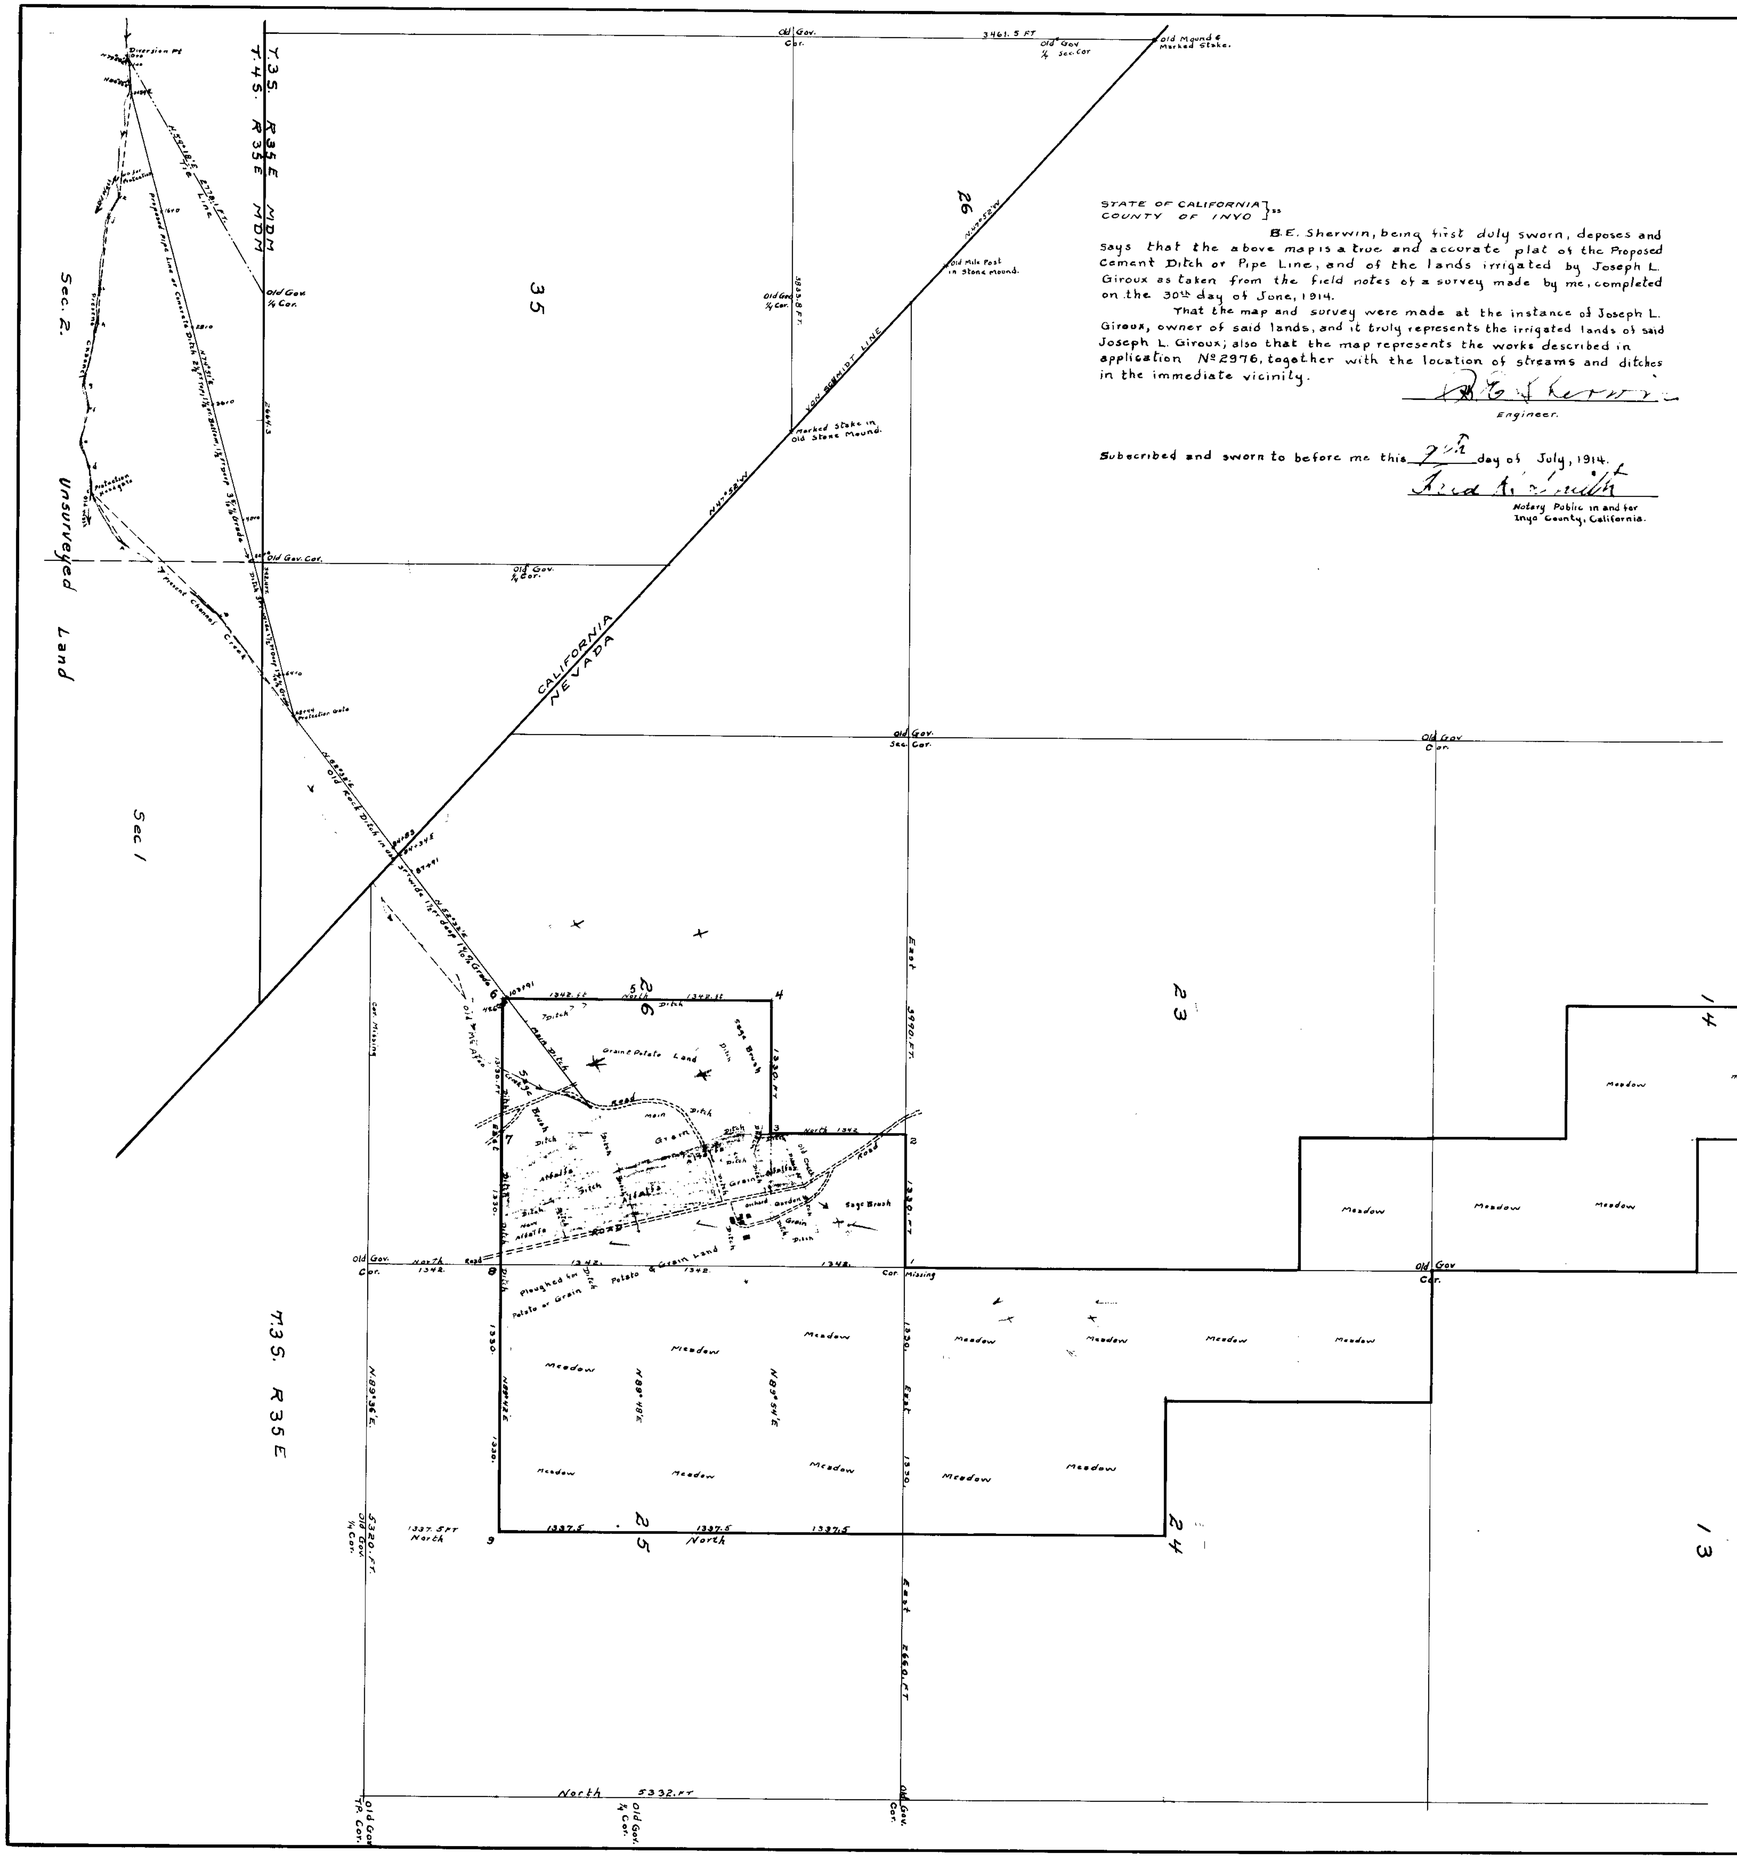

STATE OF CALIFORNIA }
COUNTY OF INYO }ss

B.E. Sherwin, being first duly sworn, deposes and says that the above map is a true and accurate plat of the Proposed Cement Ditch or Pipe Line, and of the lands irrigated by Joseph L. Giroux as taken from the field notes of a survey made by me, completed on the 30th day of June, 1914.

That the map and survey were made at the instance of Joseph L. Giroux, owner of said lands, and it truly represents the irrigated lands of said Joseph L. Giroux; also that the map represents the works described in application Nº 2976, together with the location of streams and ditches in the immediate vicinity.

B.E. Sherwin
Engineer.

Subscribed and sworn to before me this 7th day of July, 1914.

Fred A. Smith
Notary Public in and for Inyo County, California.

Section	Subdivision	Township	Range	Cultivated acreage	Description of culture.	Date of first culture.
14	SW¼ of NE¼	T. 3 S.	R. 35 E.	40.0	Meadow	
14	NW¼ of SE¼	T. 3 S.	R. 35 E.	40.0	Meadow	
14	E½ of SE¼	T. 3 S.	R. 35 E.	40.0	Meadow	
28	NE¼ of NE¼	T. 3 S.	R. 35 E.	40.0	Meadow	
24	W½ of NW¼	T. 3 S.	R. 35 E.	80.0	Meadow	
24	E½ of SW¼	T. 3 S.	R. 35 E.	80.0	Meadow	
24	W½ of SW¼	T. 3 S.	R. 35 E	80.0		
25	W½ of NW¼	T. 3 S	R. 35 E.	74.4	Meadow	
	" " "	" " "	" " "	5.6	Grain	
25	E½ of NW¼	T. 3 S.	R 35 E.	80.0	Meadow	
25	N½ of SW¼	T. 3 S.	R. 35 E.	63.2	Meadow	
	" " "	" " "	" " "	3.9	Grain	
	" " "	" " "	" " "	12.9	Ploughed Grain & Potato land	
26	NE¼ of NE¼	T. 3 S.	R. 35 E.	33.0		
	" " "	" " "	" " "	3.2	Alfalfa	
	" " "	" " "	" " "	1.4	Garden	
	" " "	" " "	" " "	2.4	Grain	
26	SW¼ of NE¼	T. 3 S.	R 35 E.	10.3		
	" " "	" " "	" " "	24.9	Potato & Grain Land	
	" " "	" " "	" " "	4.9	Grain	
26	NW¼ of SE¼	T. 3 S.	R 35 E.	18.4		
	" " "	" " "	" " "	0.9	Grain	
	" " "	" " "	" " "	0.6	Alfalfa	
	" " "	" " "	" " "	20.1	Potato & Grain Land	
26	NE¼ of SE¼	T. 3 S.	R 35 E.	2.9		
	" " "	" " "	" " "	22.0	Old Alfalfa	
	" " "	" " "	" " "	5.1	New Alfalfa	
	" " "	" " "	" " "	6.4	Grain	
	" " "	" " "	" " "	3.6	Ploughed Potato & Grain land	
26	SE¼ of NE¼	T. 3 S.	R 35 E.	18.3	Grain	
	" " "	" " "	" " "	16.3	Alfalfa	
	" " "	" " "	" " "	54	Orchard	

LAND FOR WHICH NEW APPROPRIATION WAS MADE IS; NW¼ of SE¼ SW¼ of NE¼; NE¼ of NE¼, SEC. 26; AND W½ of SW¼ SEC. 24 T.3S. R.35E. M.D.M.

APPLICATION Nº 2976.

CULTURAL MAP
AND
PROPOSED CEMENT DITCH OR PIPE LINE
TPs. 3 & 4 S. Rs. 35 & 35 E. MDM.

FOR McAFEE RANCH.

Joseph L. Giroux, appropriator, In care of John C. Yisby, agent., Dyer P.O. Nevada.

Surveyed June 23-30, 1914.
By
B.E. Sherwin U.S. Mineral Surv.
SCALE 1 in = 800 FT.
Var. = 17°10' East.

A76 BK. 3 12-5-19
for 1.67 c.f.s.

2976