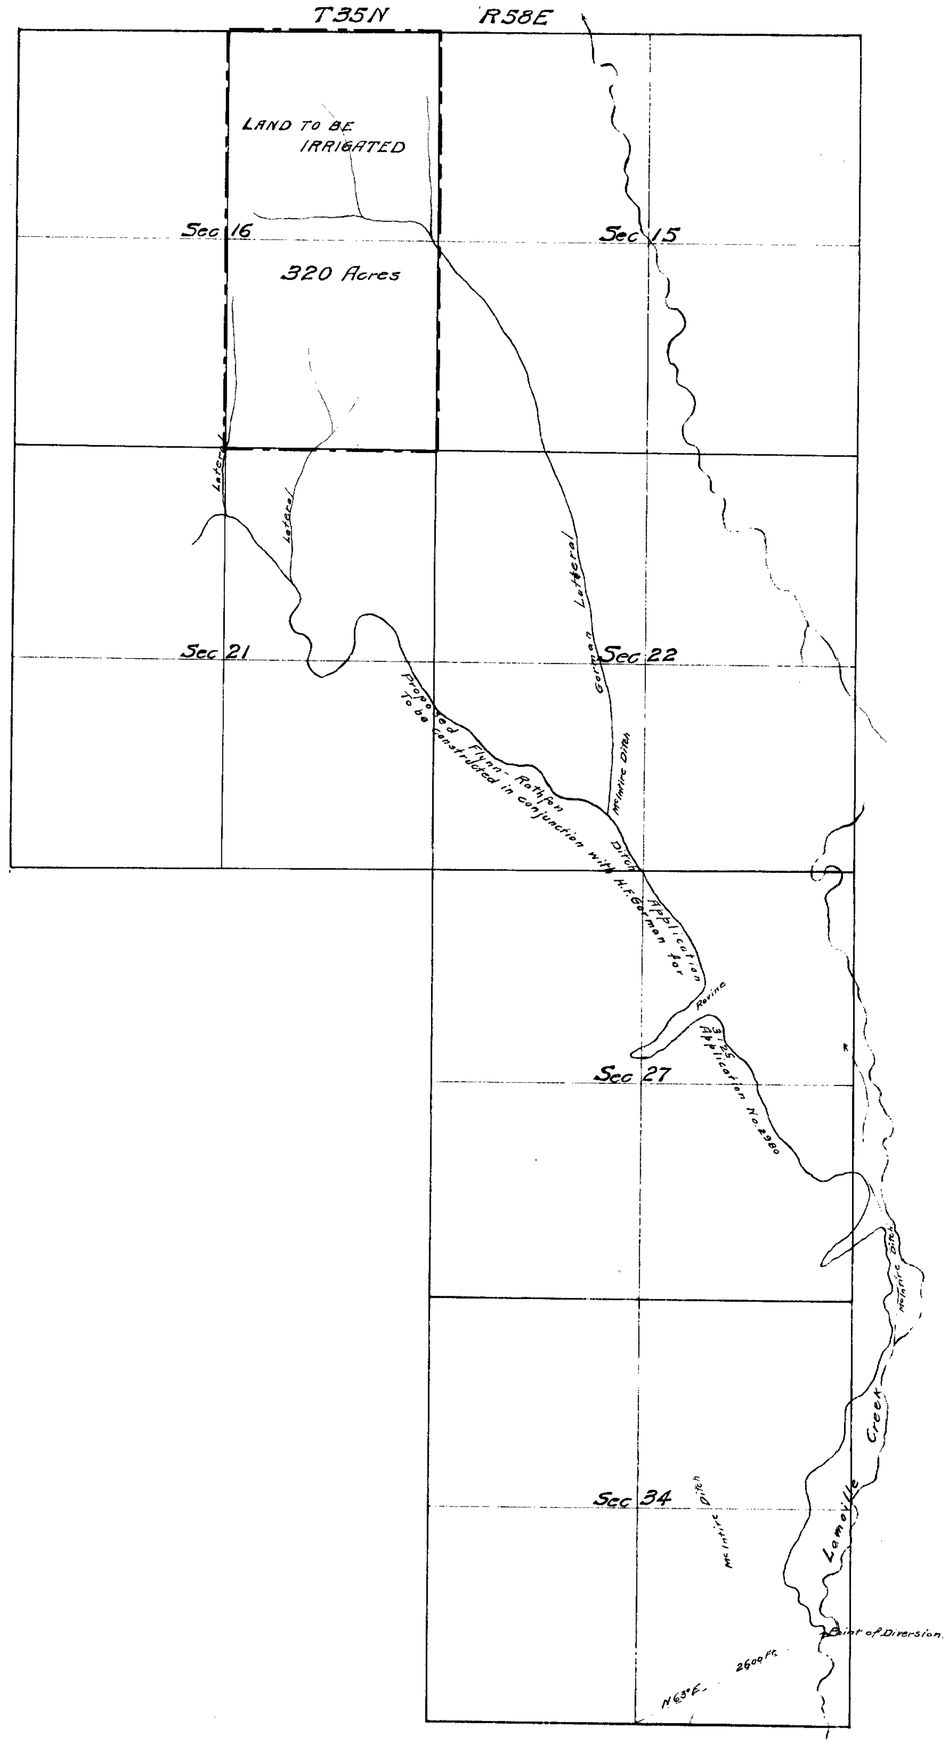

STATE OF NEVADA, }
COUNTY OF ELKO } ss.

C.E. DeArmond, being first duly sworn, deposes and says that the above map is a true and accurate plat of the Flynn-Rathfon & Gorman Irrigation works, as taken from the field notes of a survey made (by me or under my supervision and direction) completed on the 8th day of October, 1914; that such survey of meandered lines was made at the instance of F.M. Flynn and L.H. Rathfon; that the map represents the works as located in application No. 2980, together with the location of streams and springs in the immediate vicinity. Laterals are unsurveyed but may be constructed as shown.

C.E. DeArmond
Engineer

Subscribed and sworn to before me this 25th day of February, 1916.

Chas. A. Cantwell
Notary Public in and for Elko County, Nevada

MAP OF PROPOSED IRRIGATION WORKS OF HARRY F GORMAN OF HALLECK ELKO COUNTY NEVADA

APPLICATION No 2980

FOR IRRIGATING E½ OF SEC 16 T35N R58E

Scale 1 Inch = 1000 Feet

2980